PROFILE	SURVEYED	BY	DATE
	PLOTTED		
NOTE BOOK	GRADES CHECKED		
NO.	B.M. NOTED		
	STRUCTURE NOTATIONS CHKD		

CHRISTOPHER B. BURKE ENGINEERING LTD.
9575 West Higgins Road, Suite 600
Rosemont, Illinois 60018
(847) 823-0500

PLAN	SURVEYED	BY	DATE
	PLOTTED		
NOTE BOOK	ALIGNMENT CHECKED		
NO.	RT. OF WAY CHECKED		
	CADD FILE NAME		

FILE NAME = N:\ALGONQUIN\07827\02626\civil\VS_07827.DLSHT

USER NAME = mvanhorn

PLOT SCALE = 1.0'

PLOT DATE = 11/15/2011

DATE		
DESIGNED	-	ABR
DRAWN	-	FPB
CHECKED	-	MJT
REVISED	-	
REVISED	-	
REVISED	-	

STATE OF ILLINOIS
DEPARTMENT OF TRANSPORTATION

SCALE:

SHEET NO. OF SHEETS STA. TO STA.

EDGEWOOD ROAD
STA. 113+66.24 – STA. 115+00.00

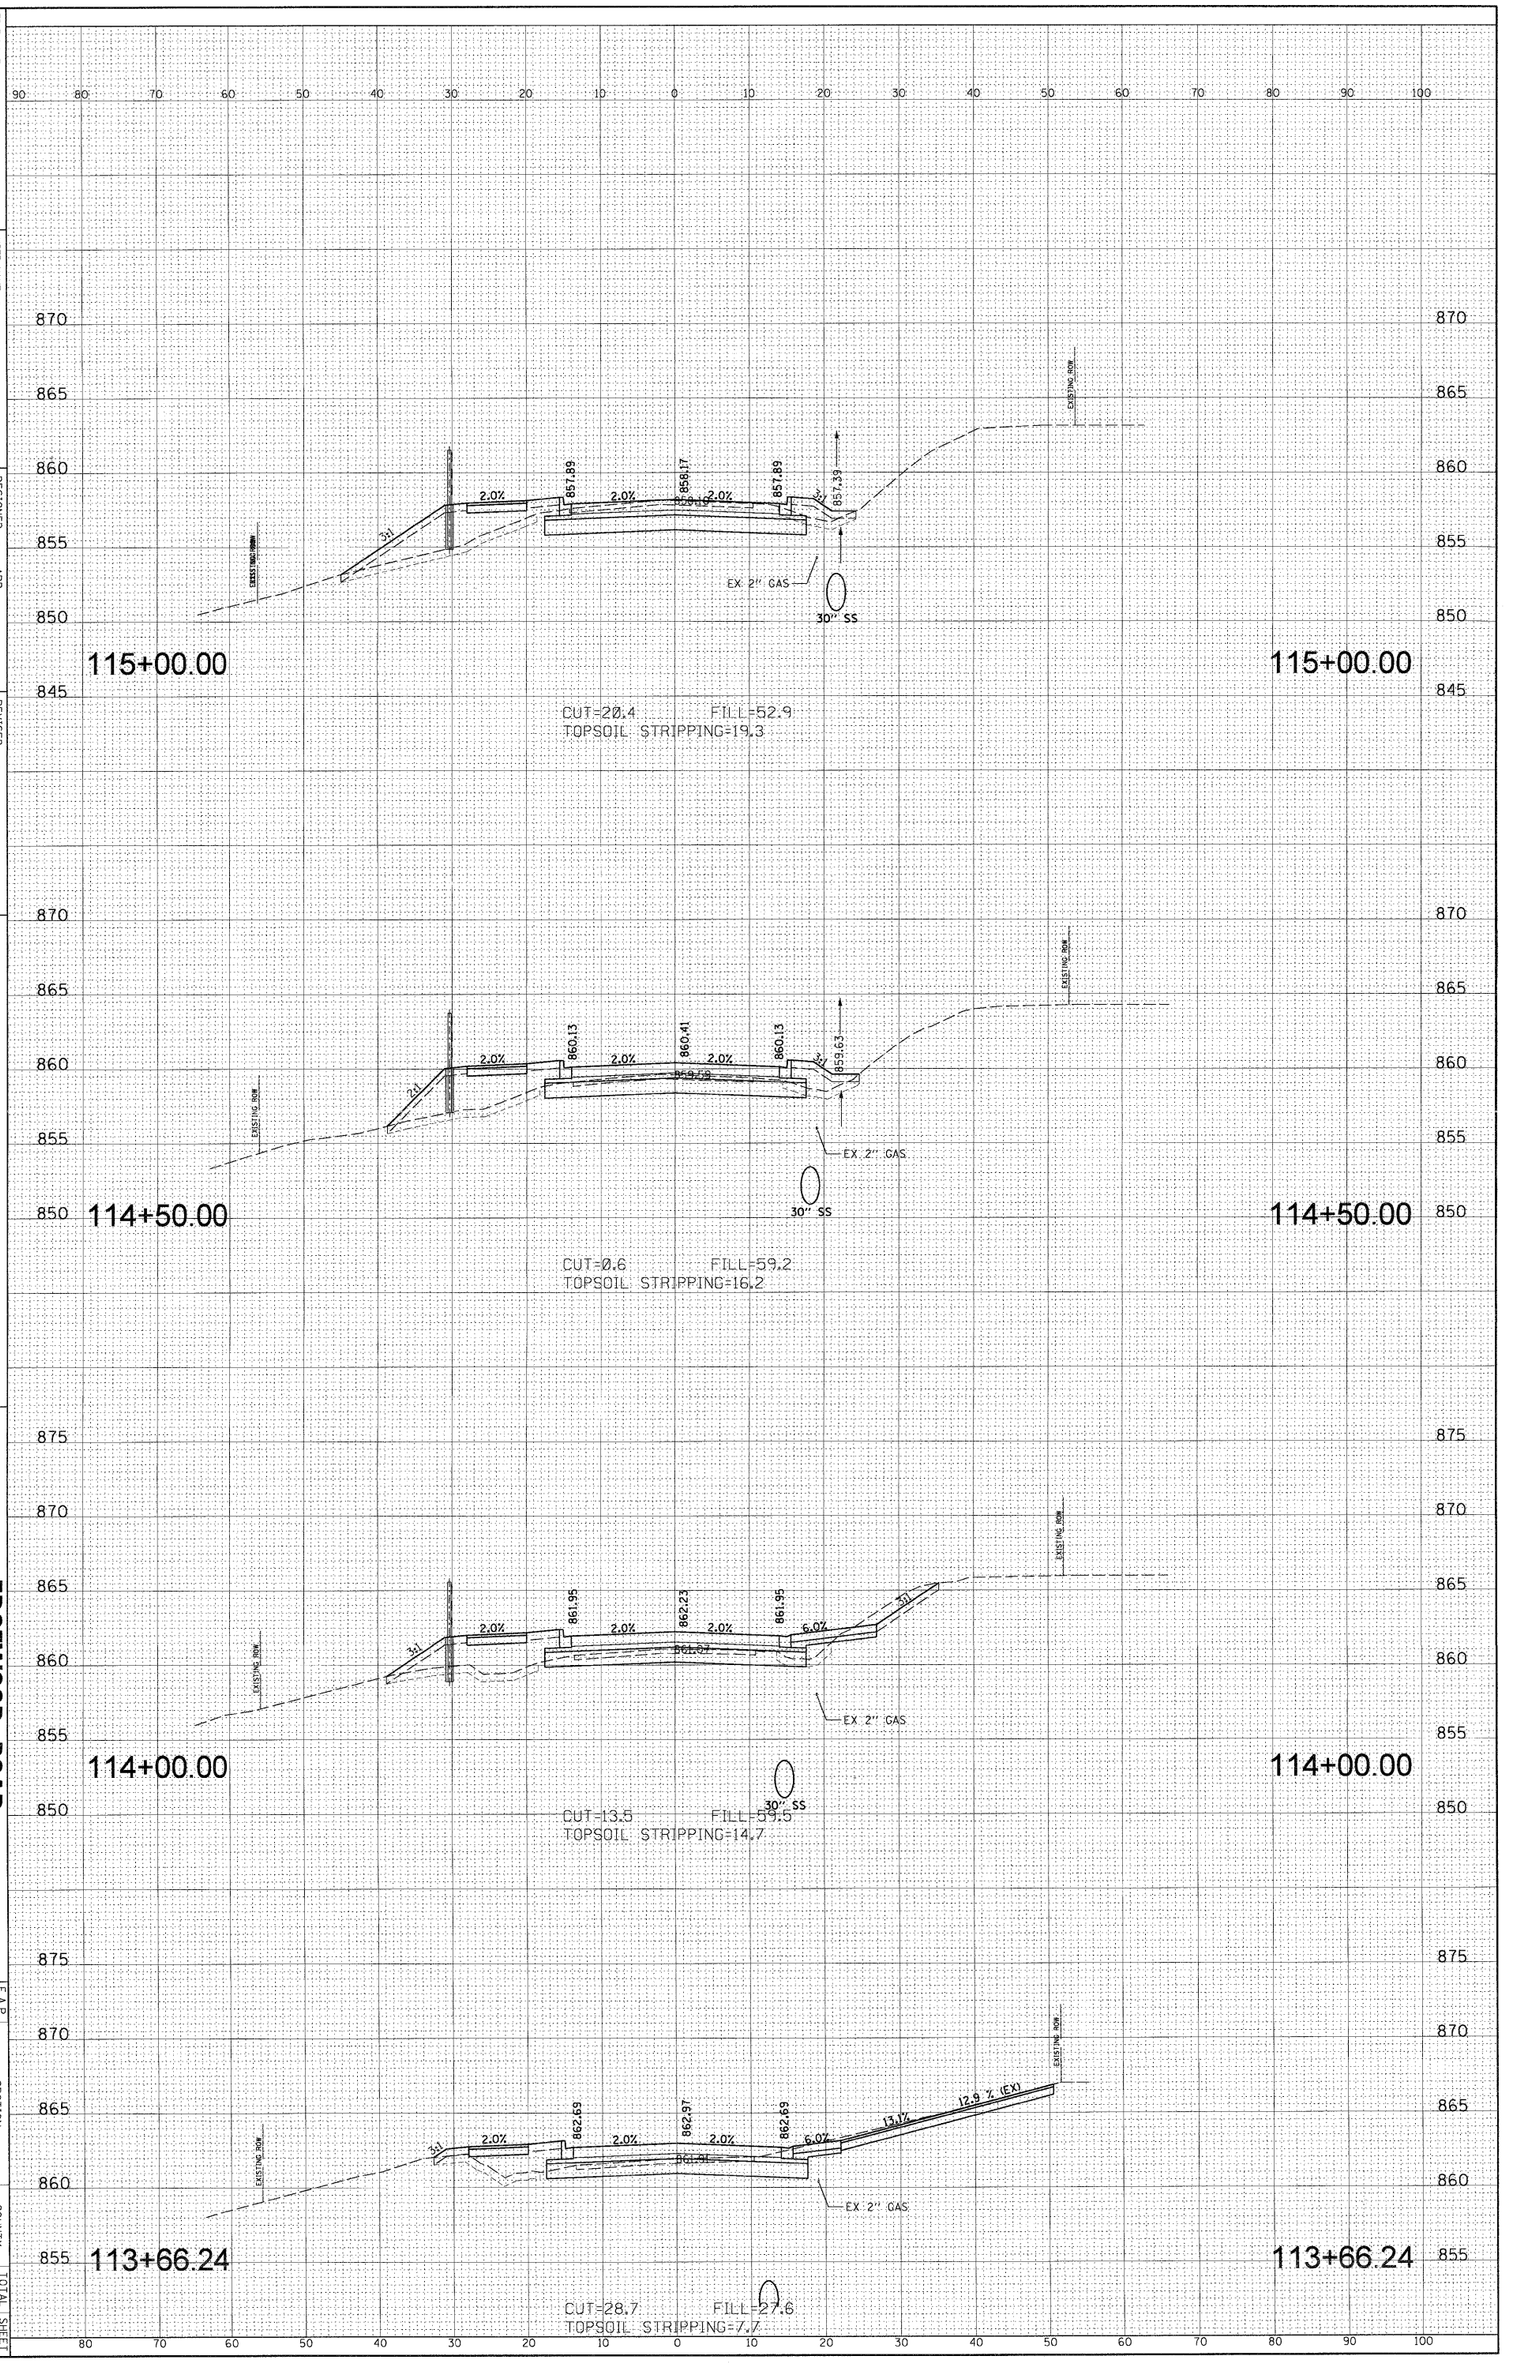

FED. ROAD DIST. NO.	ILLINOIS	FED. AID PROJECT	F.A.P. RTE.	SECTION	COUNTY	TOTAL SHEETS	SHEET NO.
			4010	09-00078-00-WR	McHENRY	128	105
					CONTRACT NO. 63655		