PROFILE		BY	DATE
	SURVEYED		
	PLOTTED		
NOTE BOOK	GRADES CHECKED		
NO.	SLM. NOTED		
	STRUCTURE NOTATNS CHKD		

CHRISTOPHER B. BURKE ENGINEERING LTD.
9575 West Higgins Road, Suite 600
Rosemont, Illinois 60018
(847) 823-0500

PLAN		BY	DATE
	SURVEYED		
	PLOTTED		
NOTE BOOK	ALIGNMENT CHECKED		
NO.	INT. OF WAY CHECKED		
	CADD FILE NAME		

FILE NAME = N:\ALGONQUIN\87827\L2\80826-Civil\XS-87827-2.SPT
USER NAME = mmurphy
PLOT SCALE = 10'
PLOT DATE = 11/15/2011

	DESIGNED	-	ABR
	DRAWN	-	FPB
DATE	CHECKED	-	MJT
-	REVISED	-	
-	REVISED	-	
-	REVISED	-	

STATE OF ILLINOIS
DEPARTMENT OF TRANSPORTATION

SCALE:

EDGEWOOD ROAD
STA. 117+50.00 – STA. 119+00.00

SHEET NO. OF SHEETS STA. TO STA.

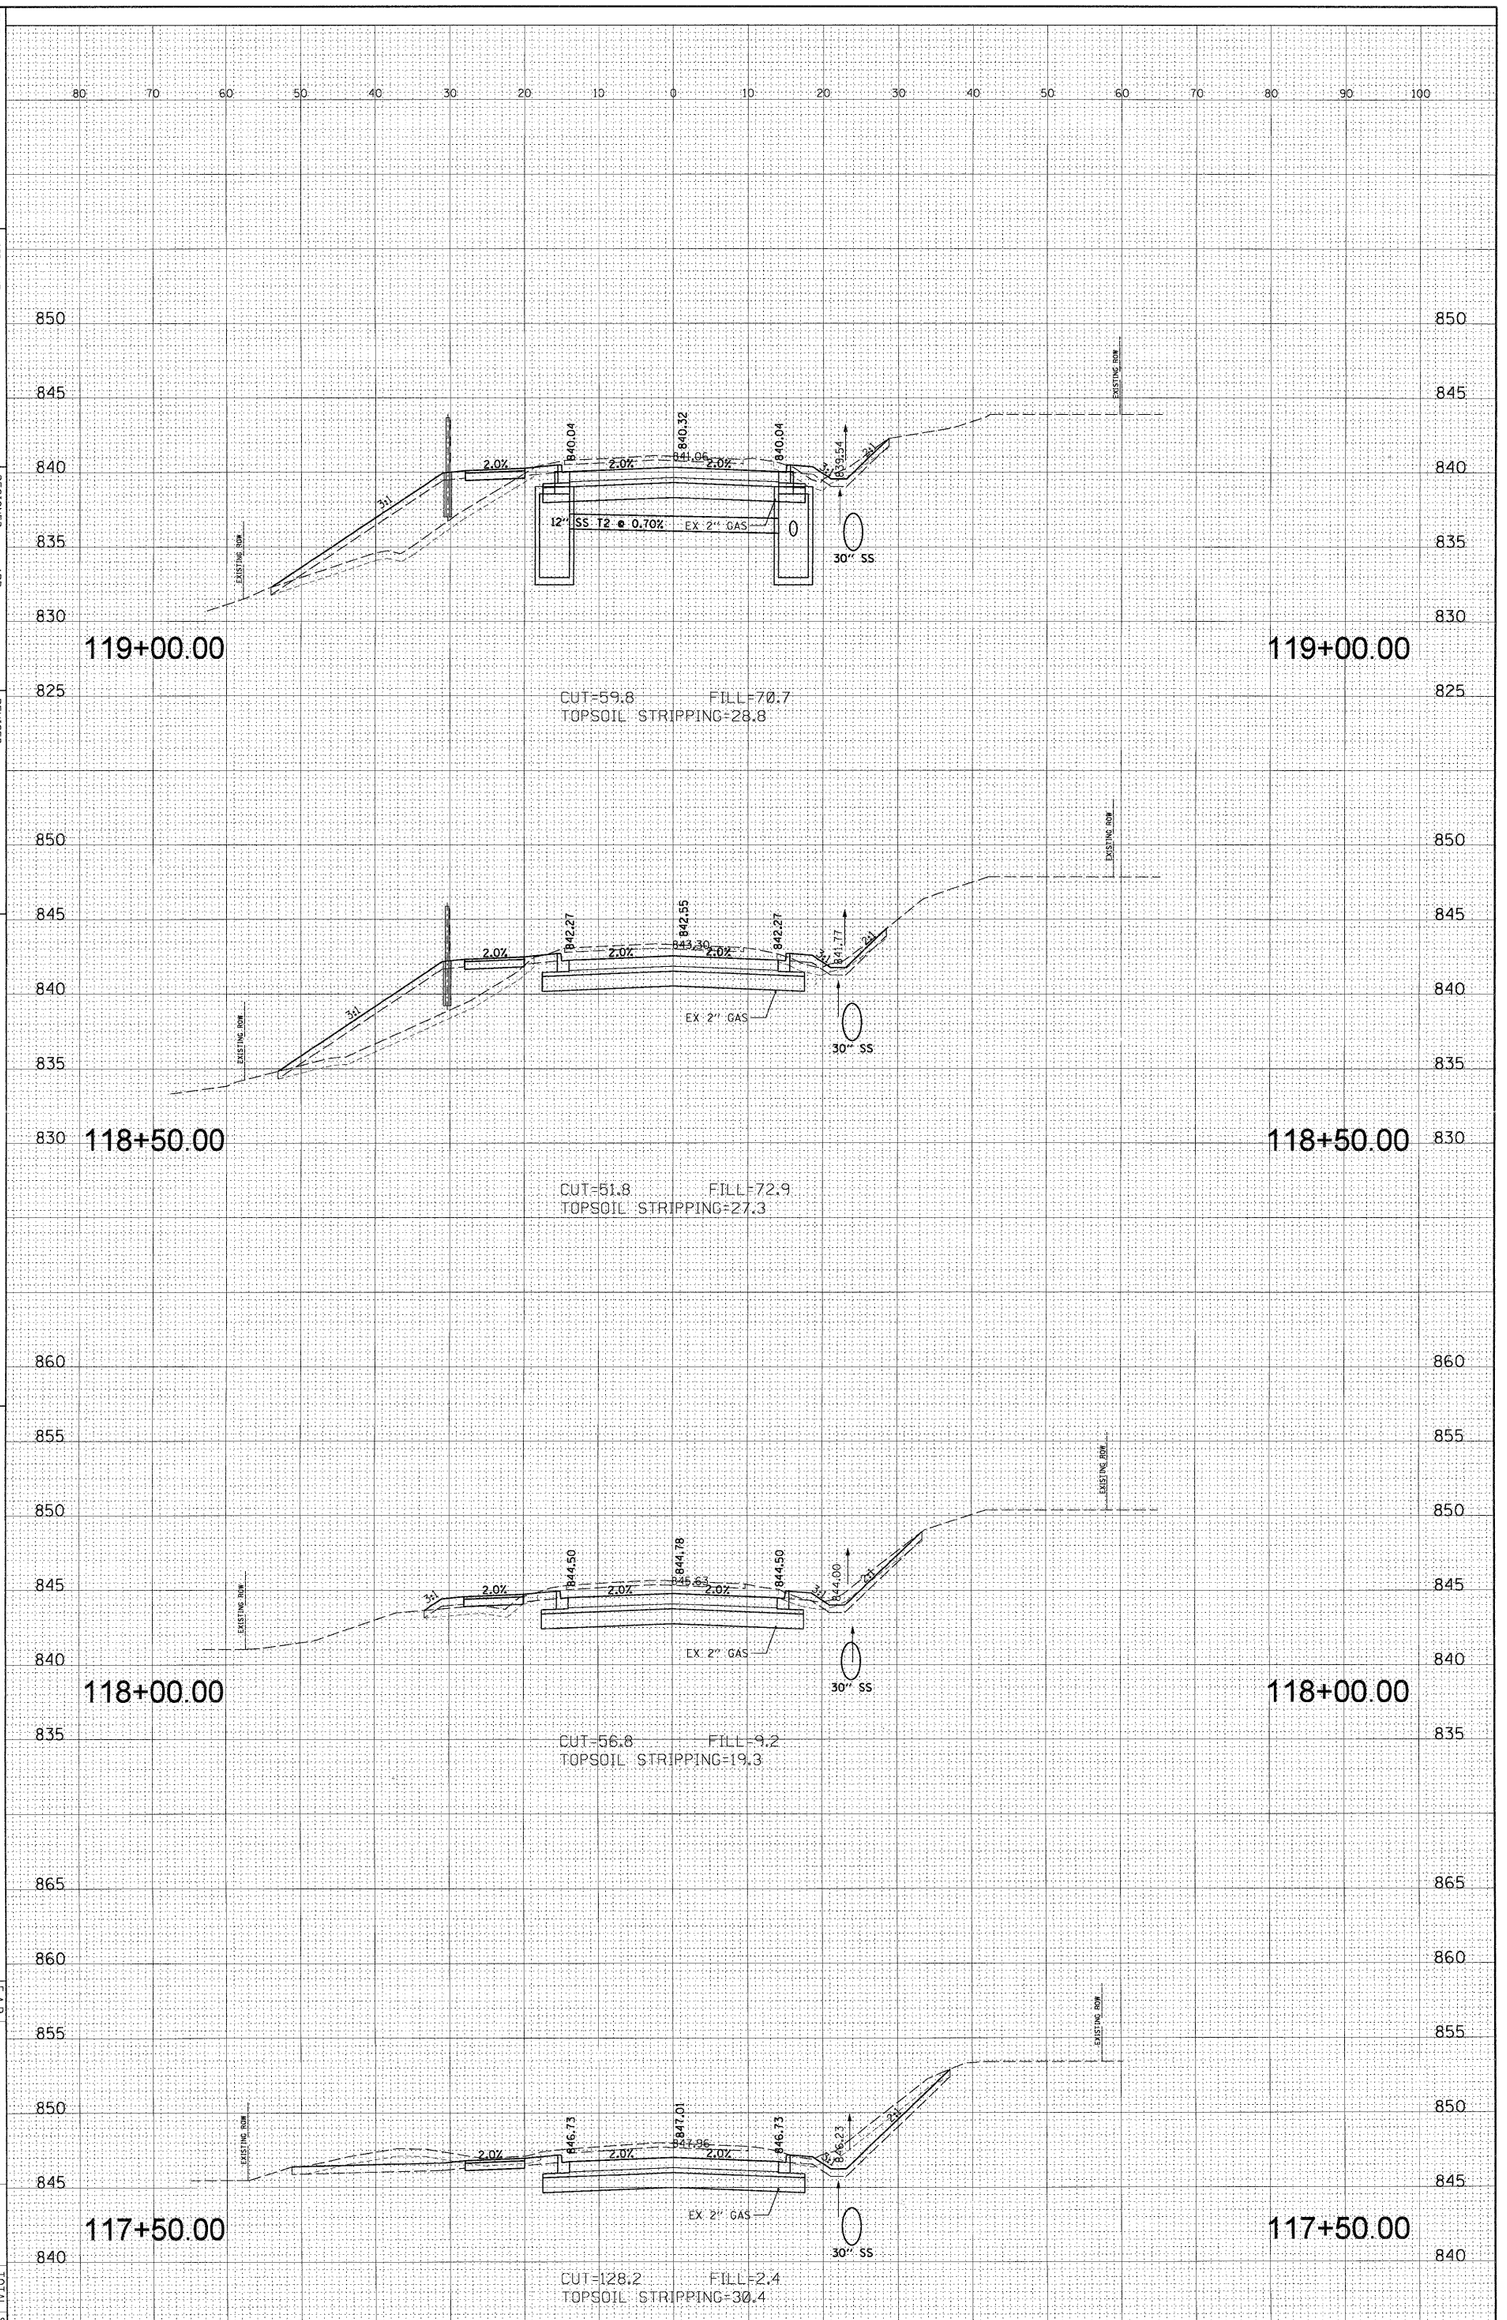

FED. ROAD DIST. NO.	ILLINOIS	FED. AID PROJECT
F.A.P. RTE.	SECTION	COUNTY	TOTAL SHEETS	SHEET NO.
4010	09-00078-00-WR	MCHENRY	128	107
CONTRACT NO. 63655				