PROFILE		BY	DATE
	SURVEYED		
	PLOTTED		
NOTE BOOK	GRADES CHECKED		
NO.	S.M. NOTED		
	STRUCTURE NOTATNS CHKD		

CHRISTOPHER B. BURKE ENGINEERING LTD.
9575 West Higgins Road, Suite 600
Rosemont, Illinois 60018
(847) 823-0500

PLAN		BY	DATE
	SURVEYED		
	PLOTTED		
NOTE BOOK	ALIGNMENT CHECKED		
	RT. OF WAY CHECKED		
NO.	CADD FILE NAME		

FILE NAME = N:\ALGONQUIN\87B273.00\26\Civil\XS_87B273.dgn

USER NAME = mwarner

PLOT SCALE = 10'

PLOT DATE = 11/15/2011

DESIGNED	-	ABR
DRAWN	-	FPB
CHECKED	-	MJT
DATE	-	

REVISED	-	
REVISED	-	
REVISED	-	

STATE OF ILLINOIS
DEPARTMENT OF TRANSPORTATION

SCALE:

SHEET NO. OF SHEETS STA. TO STA.

EDGEWOOD ROAD
STA. 132+50.06 – STA. 133+36.57

F.A.P. RTE. 4010

SECTION 09-00078-00-WR

COUNTY McHENRY

CONTRACT NO. 63655

FED. ROAD DIST. NO. ILLINOIS FED. AID PROJECT

TOTAL SHEETS 128
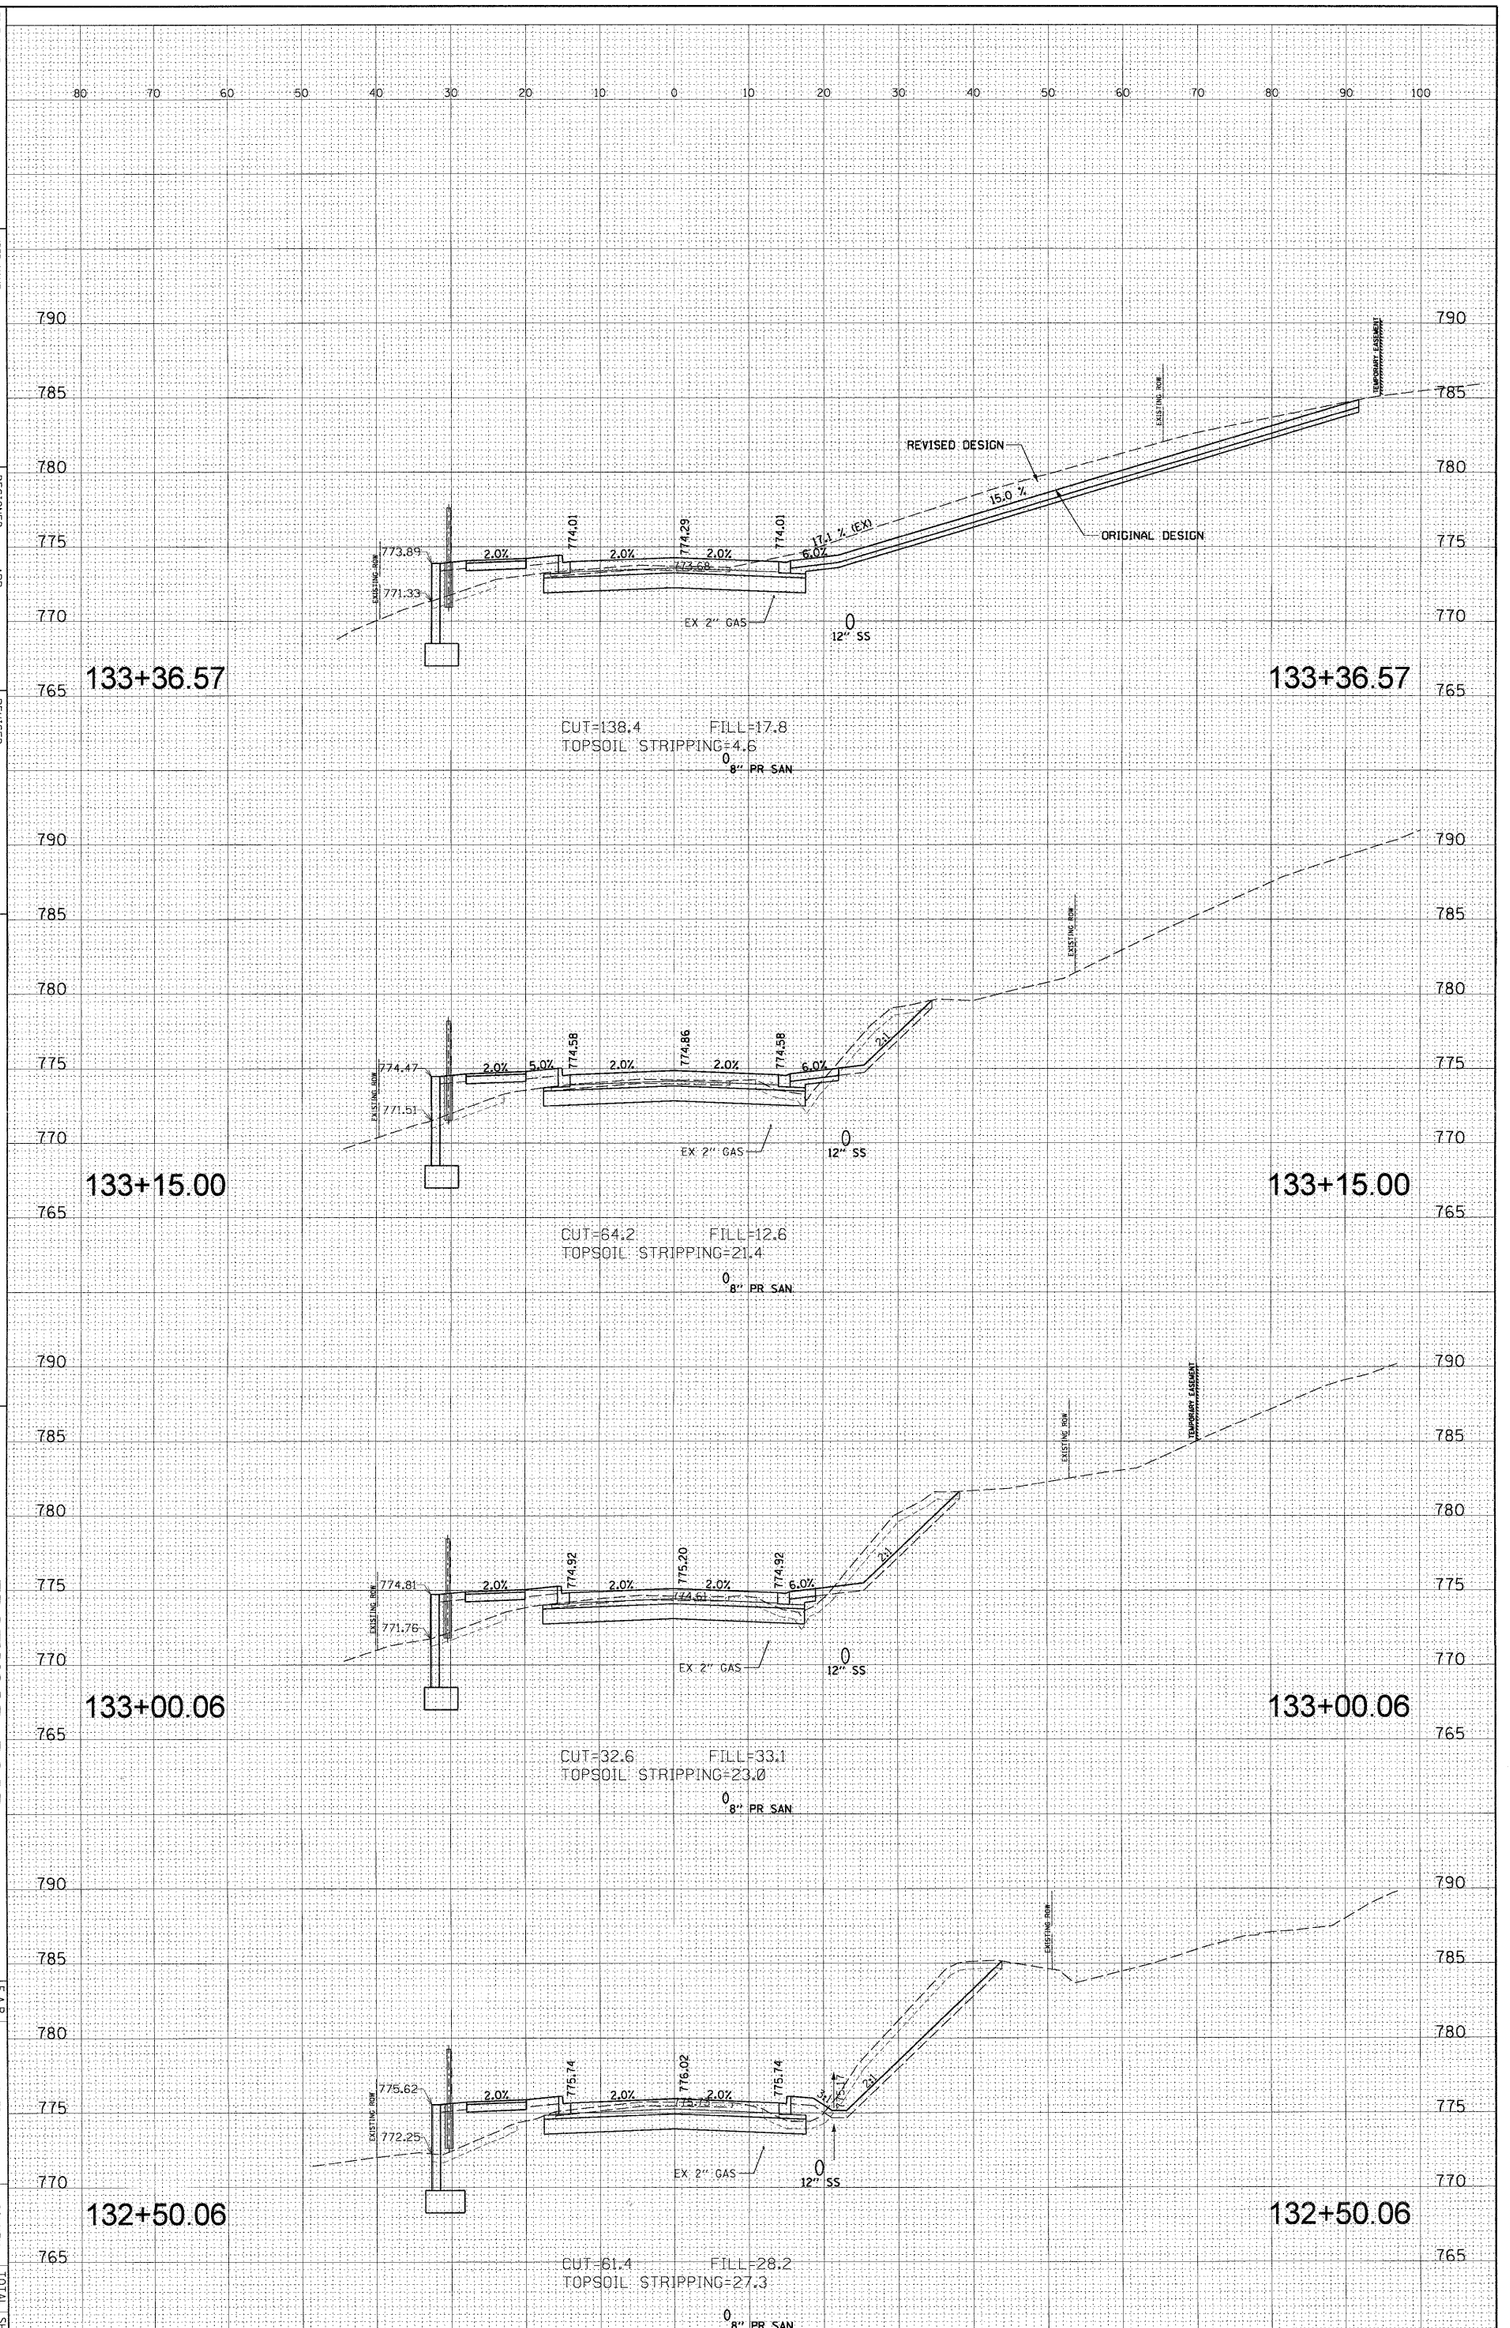
SHEET NO. 116