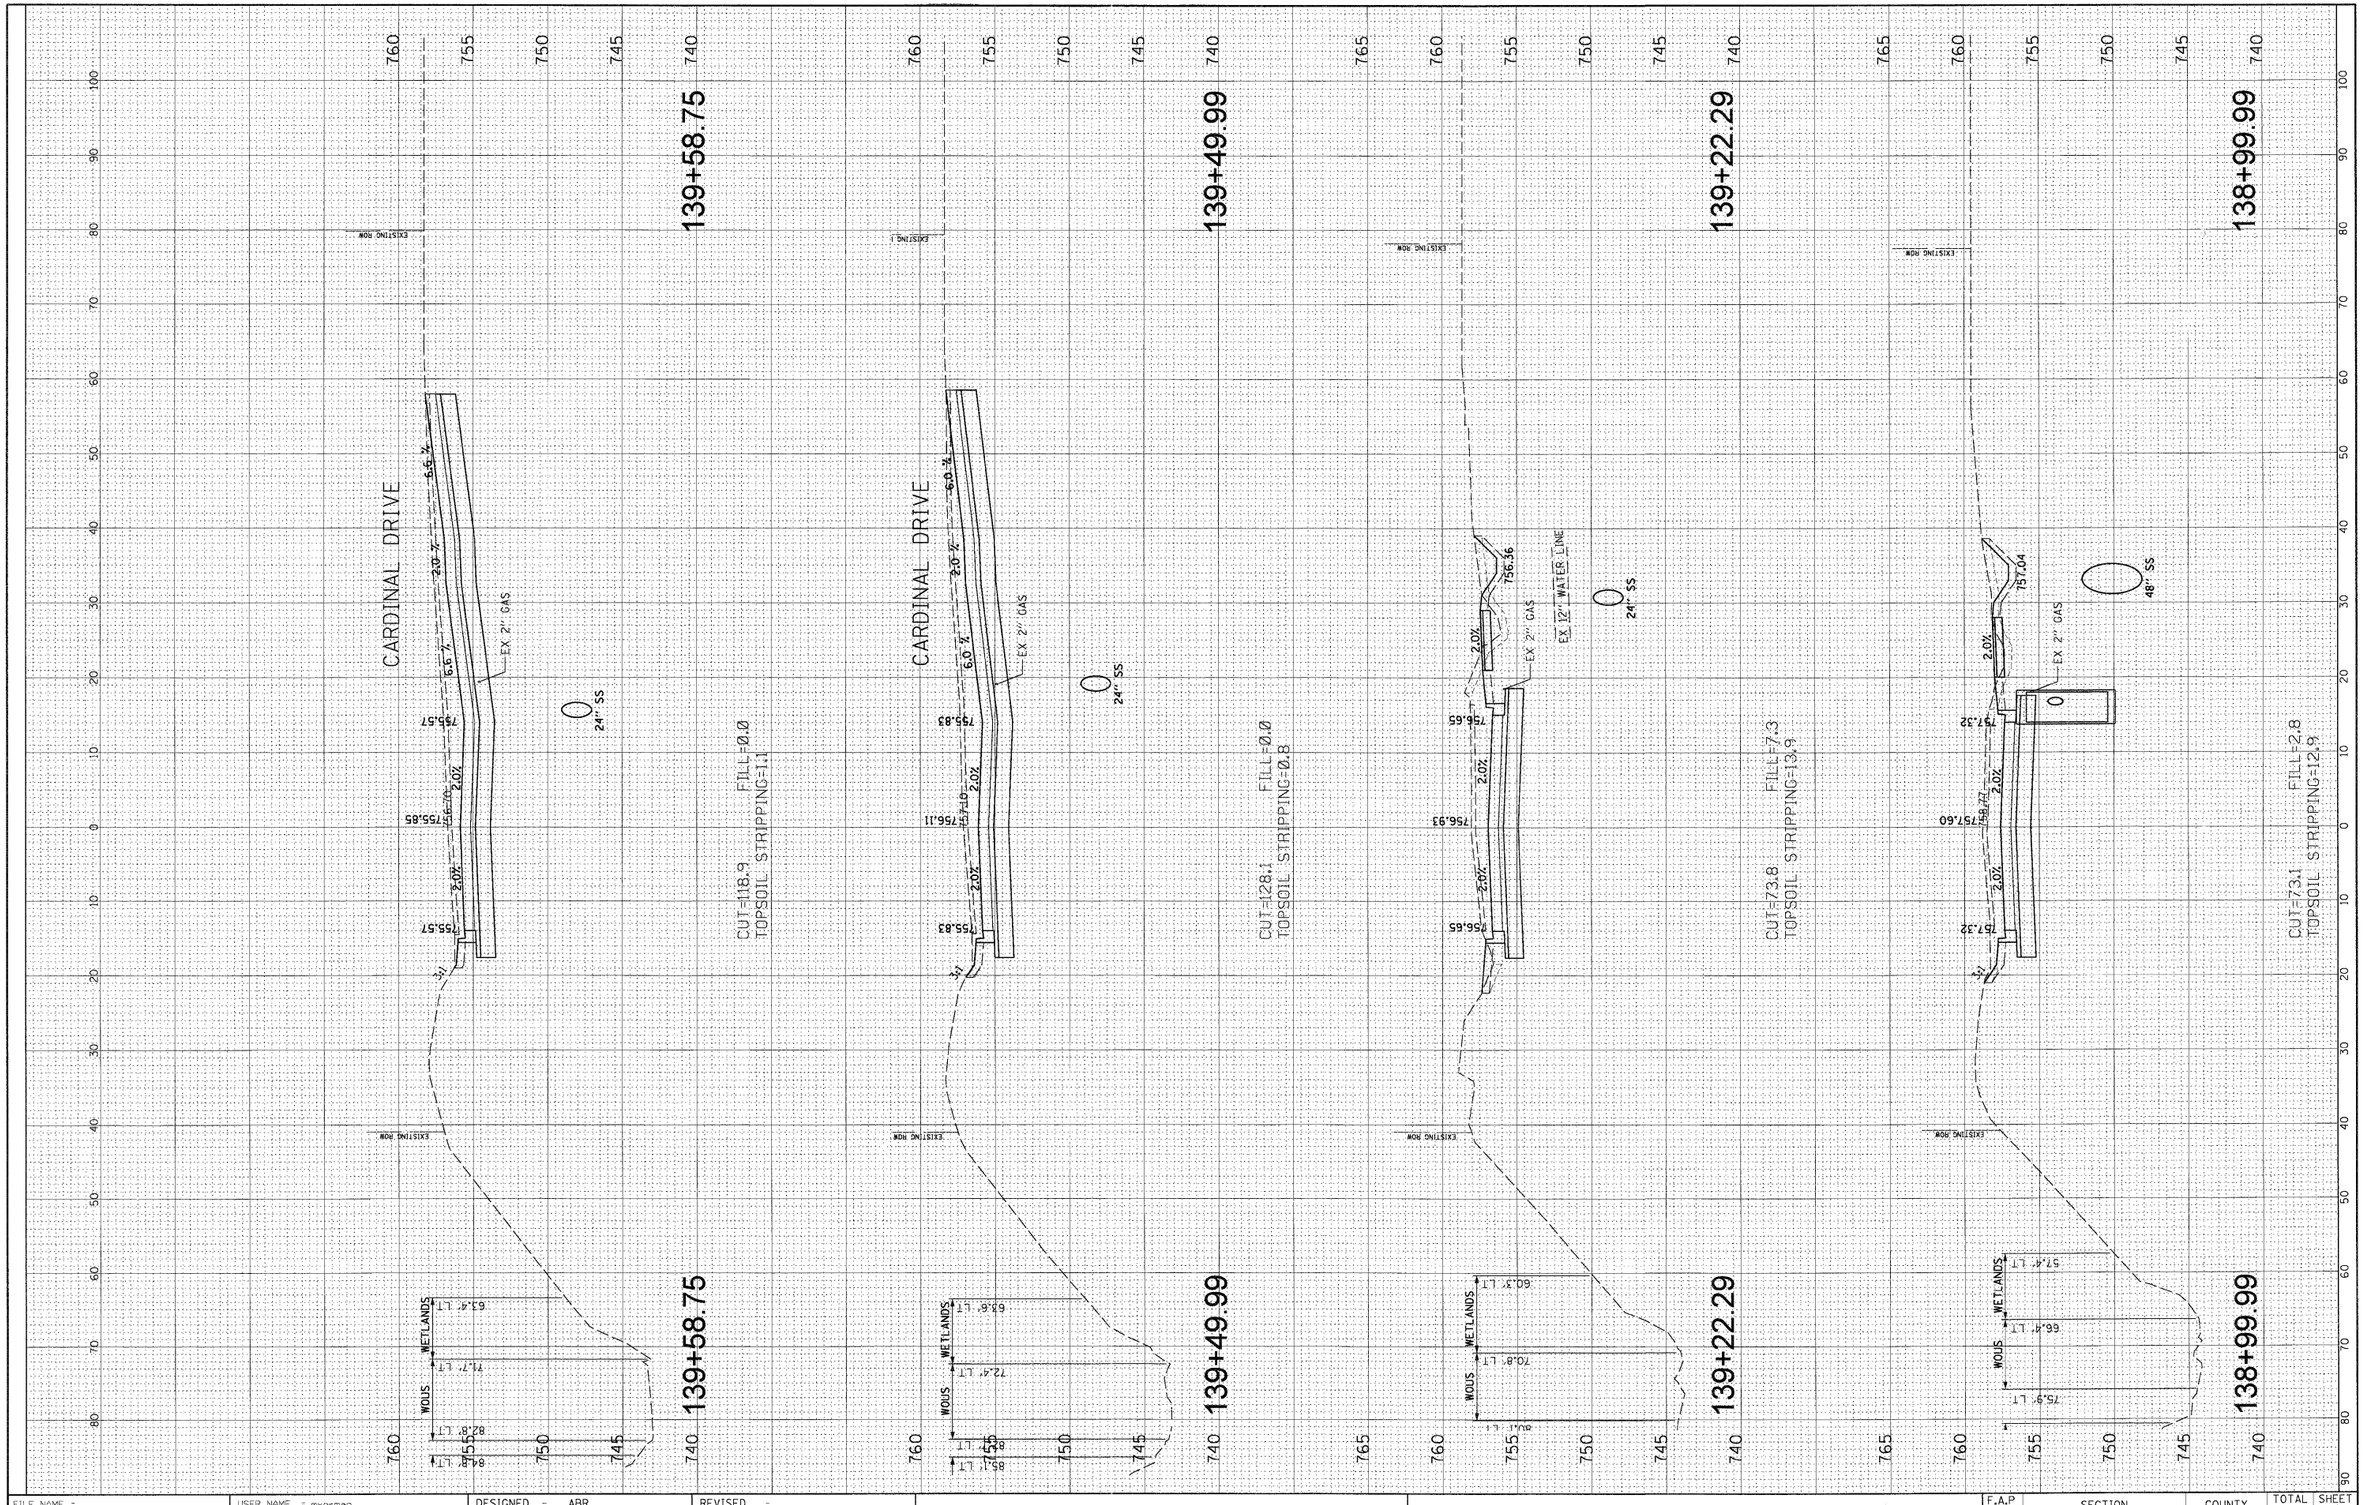

CHRISTOPHER B. BURKE ENGINEERING LTD.
9575 West Higgins Road, Suite 600
Rosemont, Illinois 60018
(847) 823-0500

PLAN — NOTE BOOK NO. — SURVEYED — PLOTTED — ALIGNMENT CHECKED — RT. OF WAY CHECKED — CADD FILE NAME — BY — DATE

PROFILE — NOTE BOOK NO. — SURVEYED — PLOTTED — GRADES CHECKED — B.M. NOTED — STRUCTURE NOTAT'NS CHKD — BY — DATE

FILE NAME = N:\ALGONQUIN\070273.00026\Civil\XS_070273.SHT	USER NAME = mwarman	DESIGNED - ABR	REVISED -
		DRAWN - FPB	REVISED -
	PLOT SCALE = 10'	CHECKED - MJT	REVISED -
	PLOT DATE = 11/15/2011	DATE -	REVISED -

STATE OF ILLINOIS
DEPARTMENT OF TRANSPORTATION

SCALE: | SHEET NO. OF SHEETS | STA. TO STA.

F.A.P RTE.	SECTION	COUNTY	TOTAL SHEETS	SHEET NO.
4010	09-00078-00-WR	McHENRY	128	121

CONTRACT NO. 63655

FED. ROAD DIST. NO. | ILLINOIS | FED. AID PROJECT