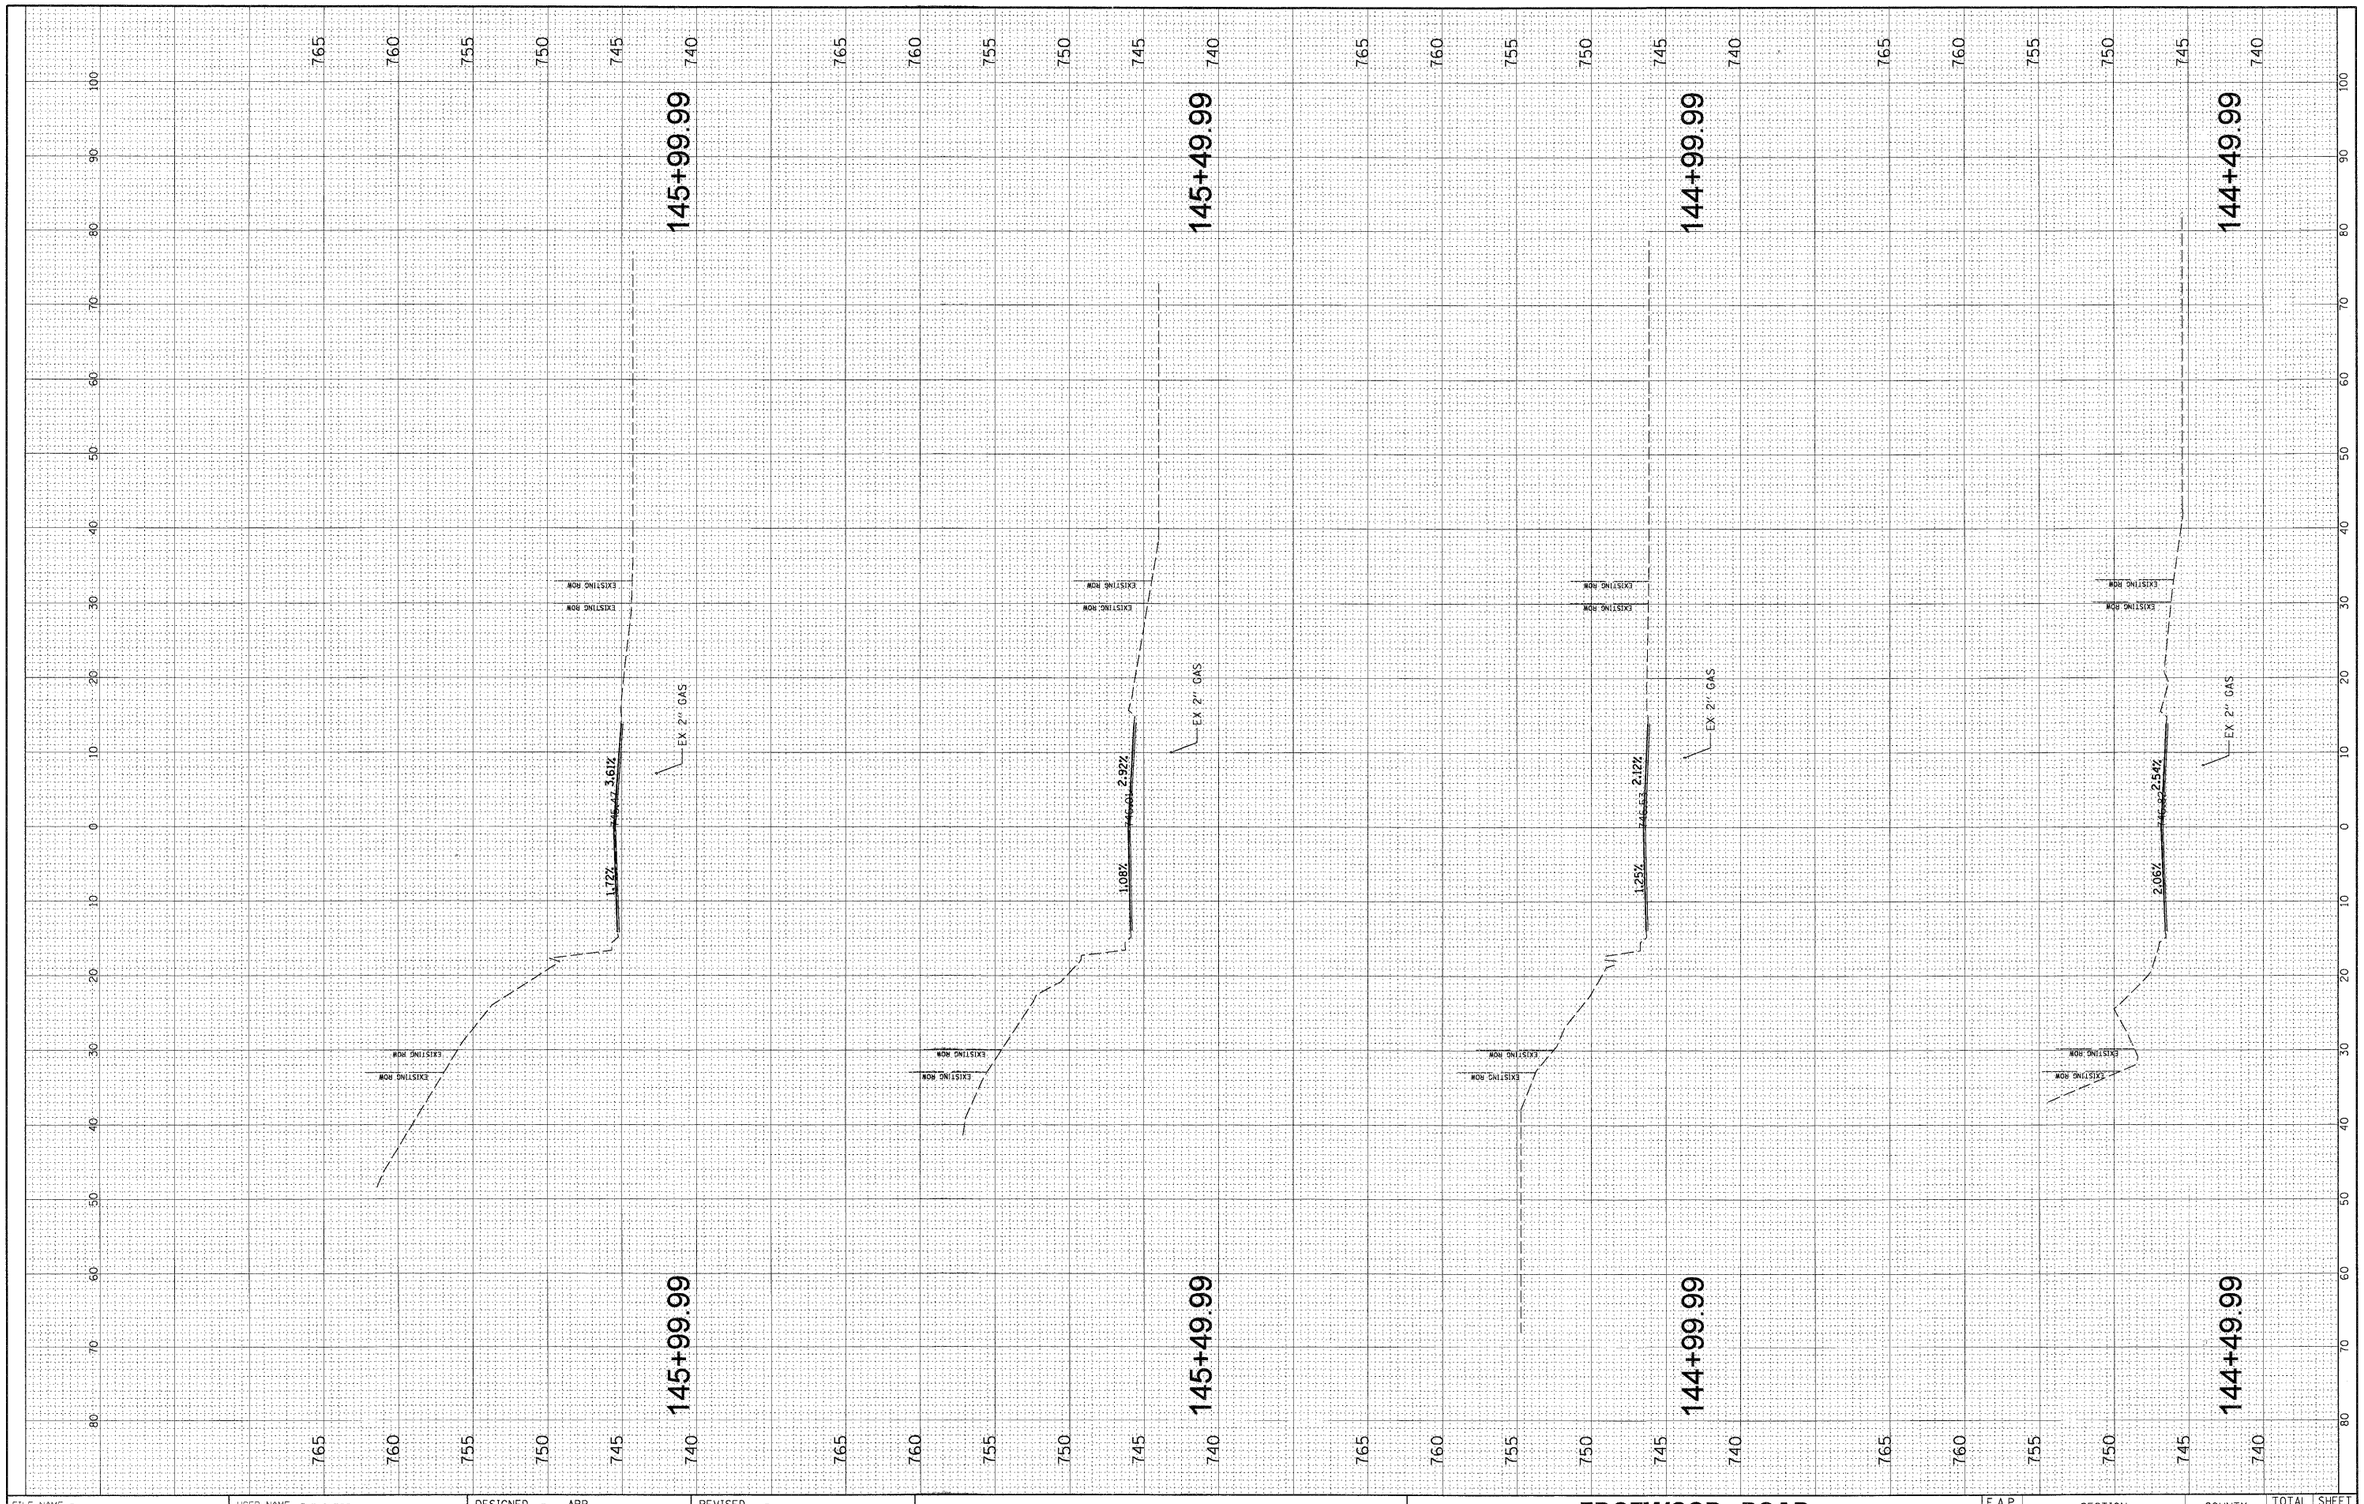

PROFILE

NOTE BOOK NO.	SURVEYED	BY	DATE
	PLOTTED		
	CROSS CHECKED		
	B.M. NOTED		
	STRUCTURE NOTATNS CHKD		

PLAN

NOTE BOOK NO.	SURVEYED	BY	DATE
	PLOTTED		
	ALIGNMENT CHECKED		
	RT. OF WAY CHECKED		
	CADD FILE NAME		

CHRISTOPHER B. BURKE ENGINEERING LTD.
9575 West Higgins Road, Suite 600
Rosemont, Illinois 60018
(847) 823-0500

FILE NAME = N:\ALGONQUIN\070273.00026\Civil\XS_070273.SHT	USER NAME = mworman	DESIGNED - ABR	REVISED -
		DRAWN - FPB	REVISED -
	PLOT SCALE = 10'	CHECKED - MJT	REVISED -
	PLOT DATE = 11/15/2011	DATE -	REVISED -

STATE OF ILLINOIS
DEPARTMENT OF TRANSPORTATION

EDGEWOOD ROAD

STA. 144 + 49.99 – STA. 145 + 99.99

SCALE: | SHEET NO. OF SHEETS | STA. TO STA.

F.A.P RTE.	SECTION	COUNTY	TOTAL SHEETS	SHEET NO.
4010	09-00078-00-WR	McHENRY	128	125
		CONTRACT NO. 63655		

FED. ROAD DIST. NO. | ILLINOIS | FED. AID PROJECT