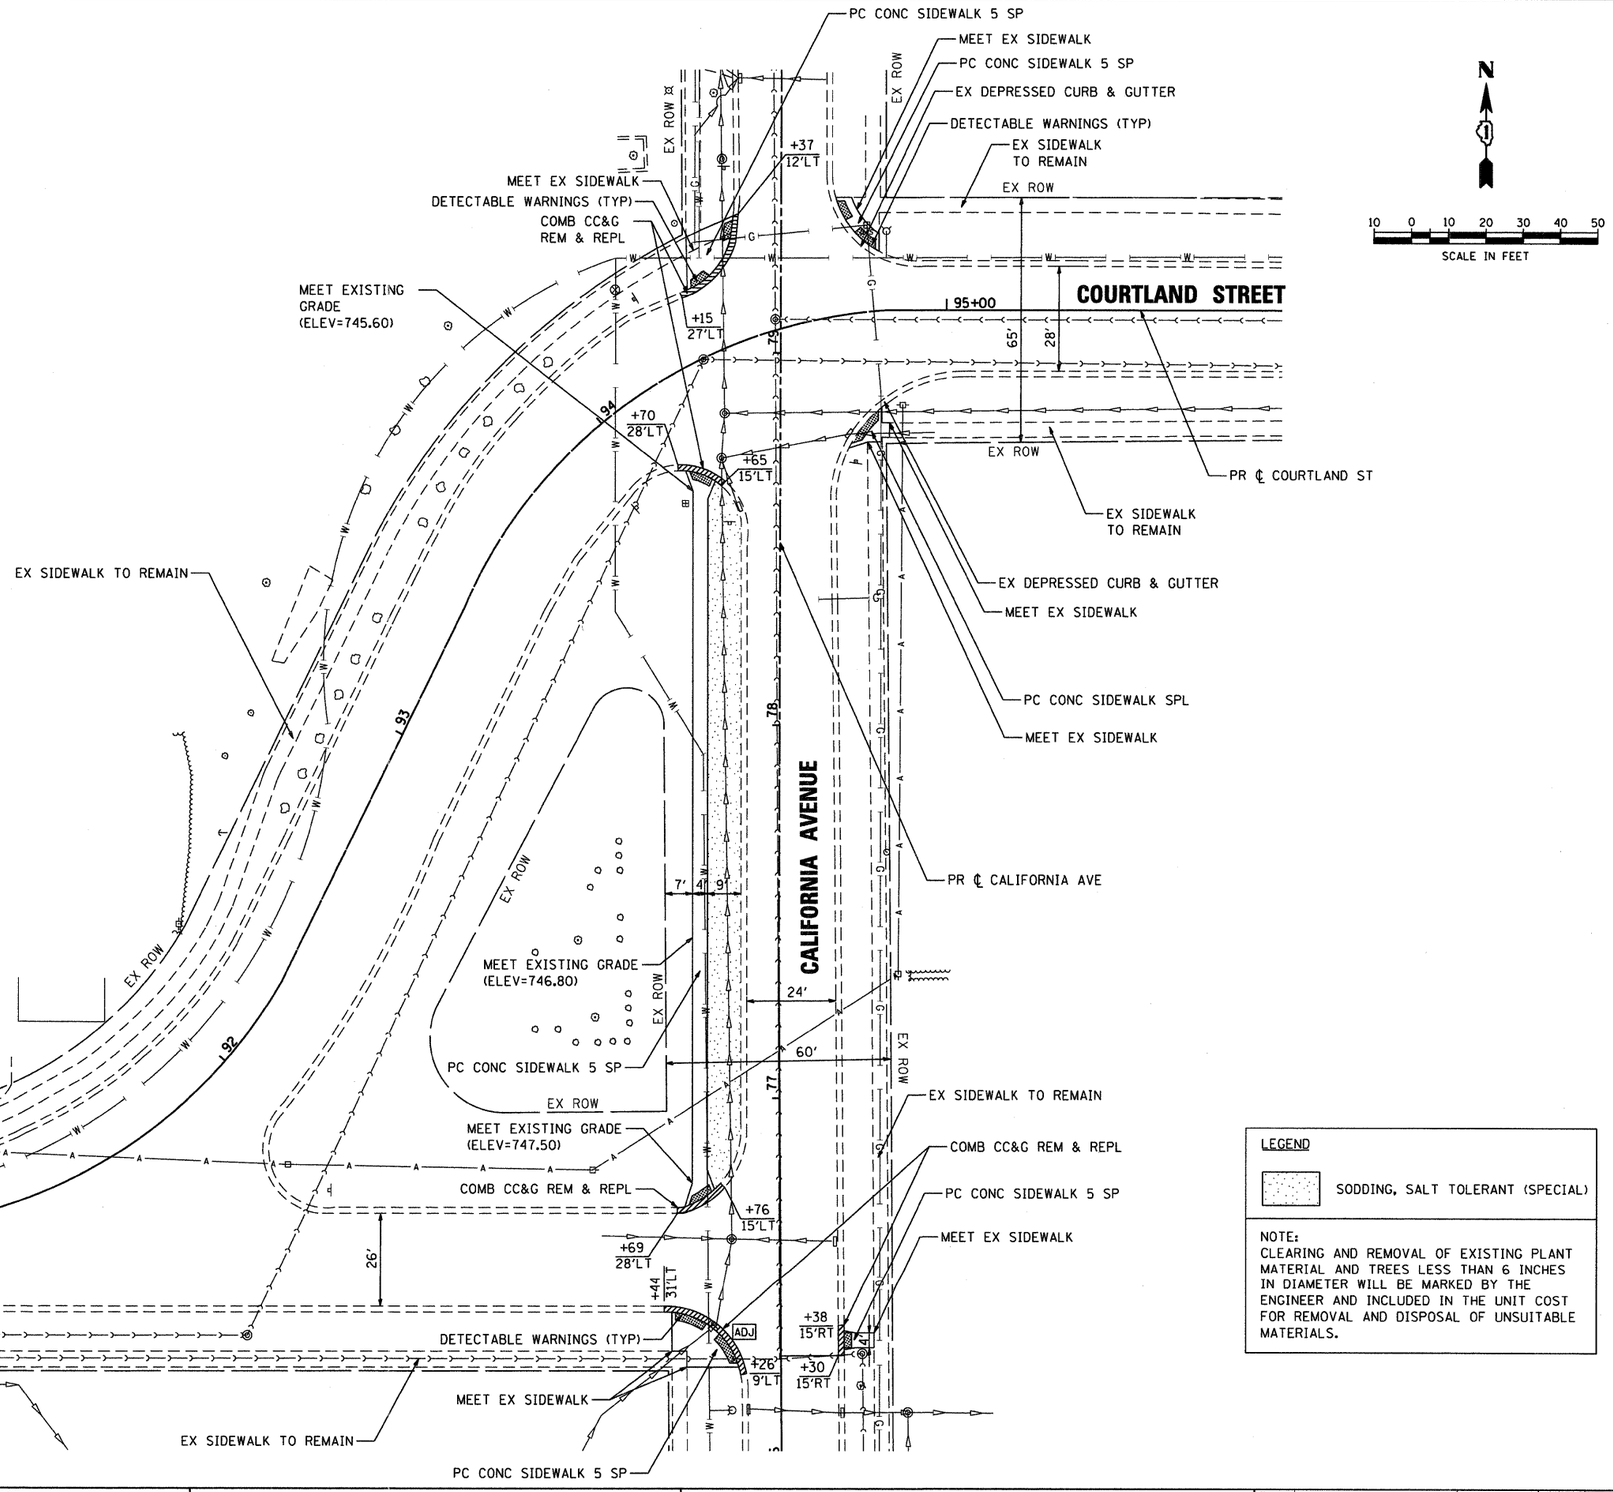

HRGreen.com Illinois Professional Design Firm # 184-001322 HRGreen	USER NAME = JStrzel	DESIGNED - JJS	REVISED -
		DRAWN - JJS	REVISED -
	PLOT SCALE = 1"=100'	CHECKED - JLP	REVISED -
	PLOT DATE = 10/13/2011	DATE -	REVISED -

VILLAGE OF MUNDELEIN

SAFE ROUTES TO SCHOOL
PROPOSED SIDEWALK PLAN

SCALE: 1"=100' | SHEET NO. 2 OF 2 SHEETS | STA. | TO STA.

F.A.U. RTE.	SECTION	COUNTY	TOTAL SHEETS	SHEET NO.
NA	10-00094-00-SW	LAKE	10	9
		CONTRACT NO. 63657		
	ILLINOIS FED. AID PROJECT			