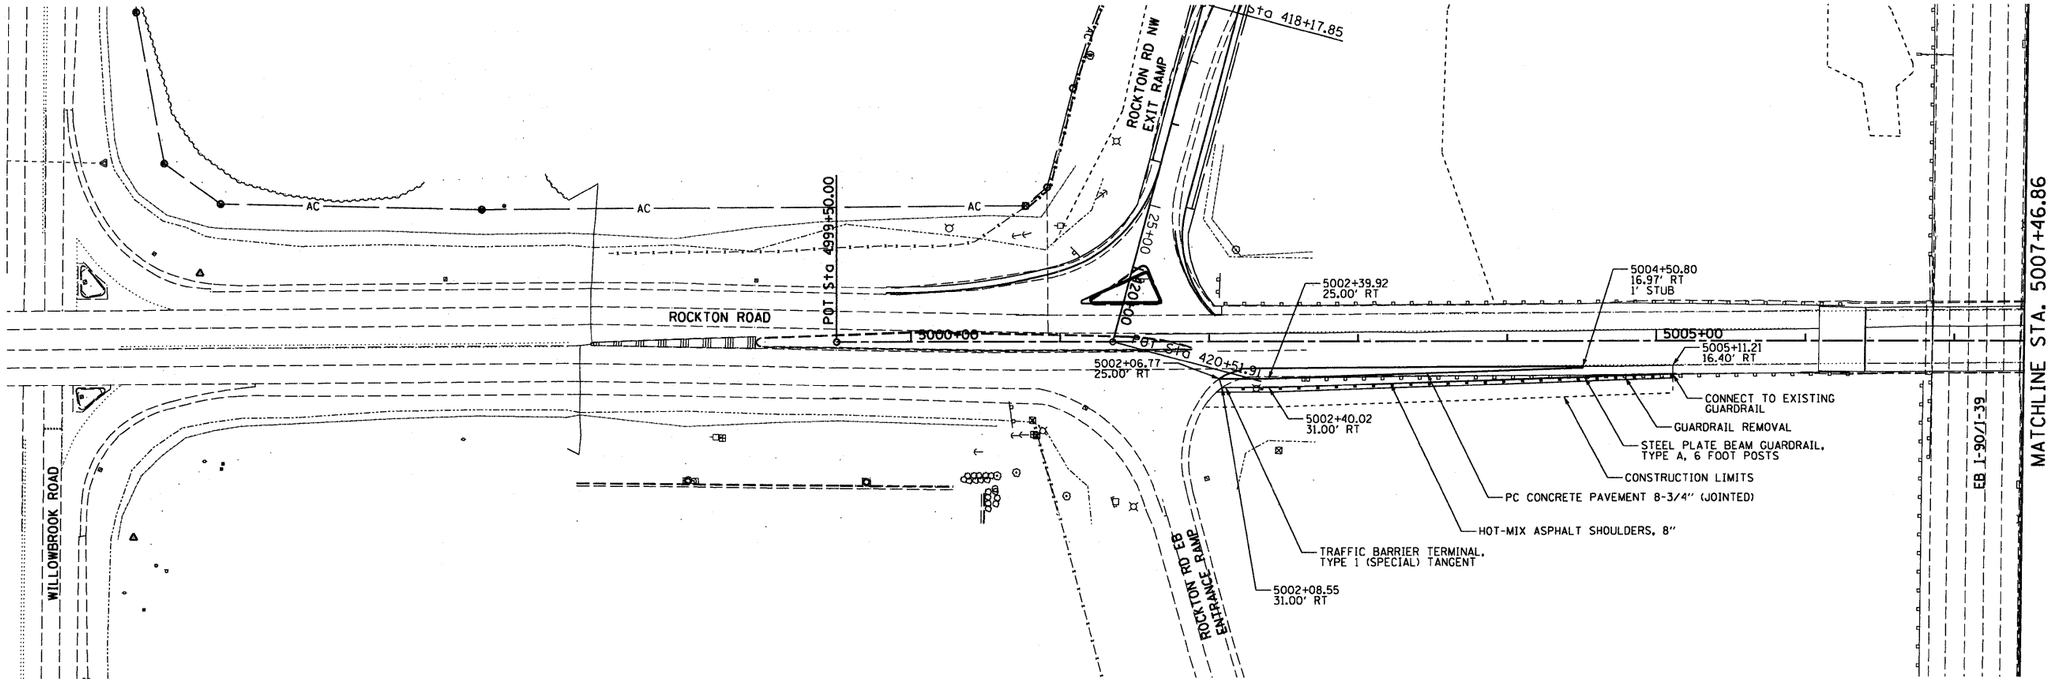

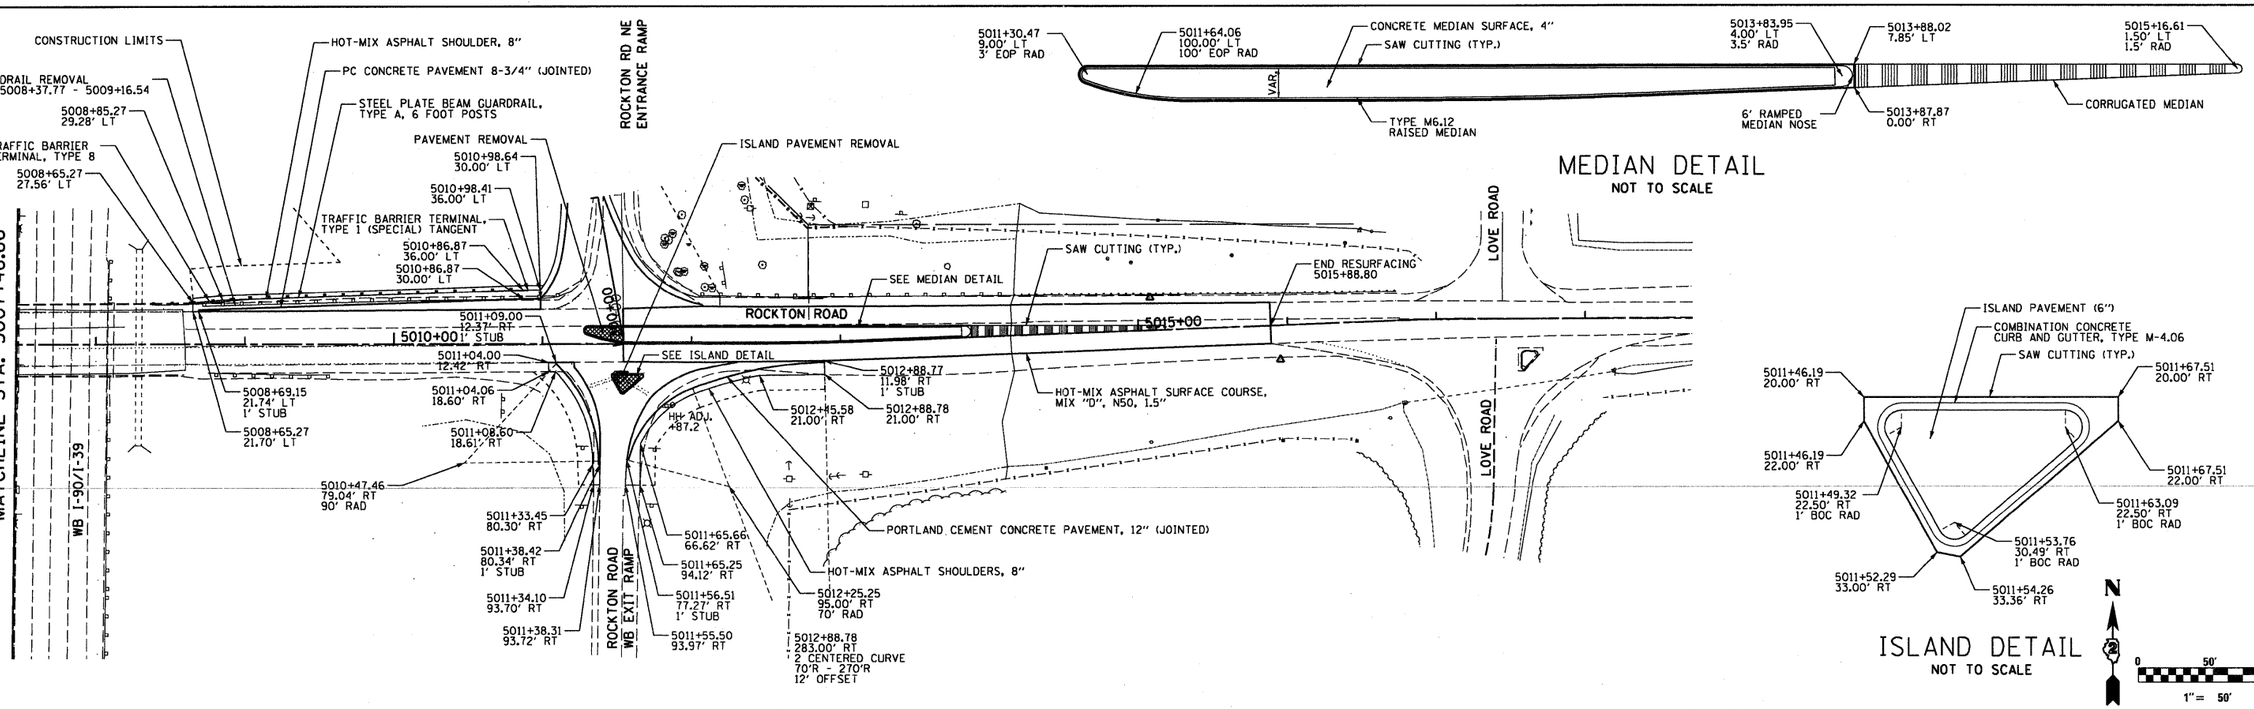

MEDIAN DETAIL
NOT TO SCALE

ISLAND DETAIL
NOT TO SCALE

N

0 50' 100'
1" = 50'

USER NAME = _USERNAME_	DESIGNED -	REVISED -	
FILE NAME = $FILE$	DRAWN - BSL	REVISED -	
PLOT SCALE = 50.0000 ' / IN.	CHECKED - PDS	REVISED -	
PLOT DATE = 10/20/2011	DATE - 10-21-2011	REVISED -	

STATE OF ILLINOIS
DEPARTMENT OF TRANSPORTATION

PLAN SHEETS – ROCKTON ROAD

SCALE: N/A | SHEET NO. OF SHEETS | STA. 135+00 TO STA. 150+00

F.A. RTE.	SECTION	COUNTY	TOTAL SHEETS	SHEET NO.
90	(X2-1) R	WINNEBAGO	510	89
		CONTRACT NO. 64C29		
	ILLINOIS FED. AID PROJECT			