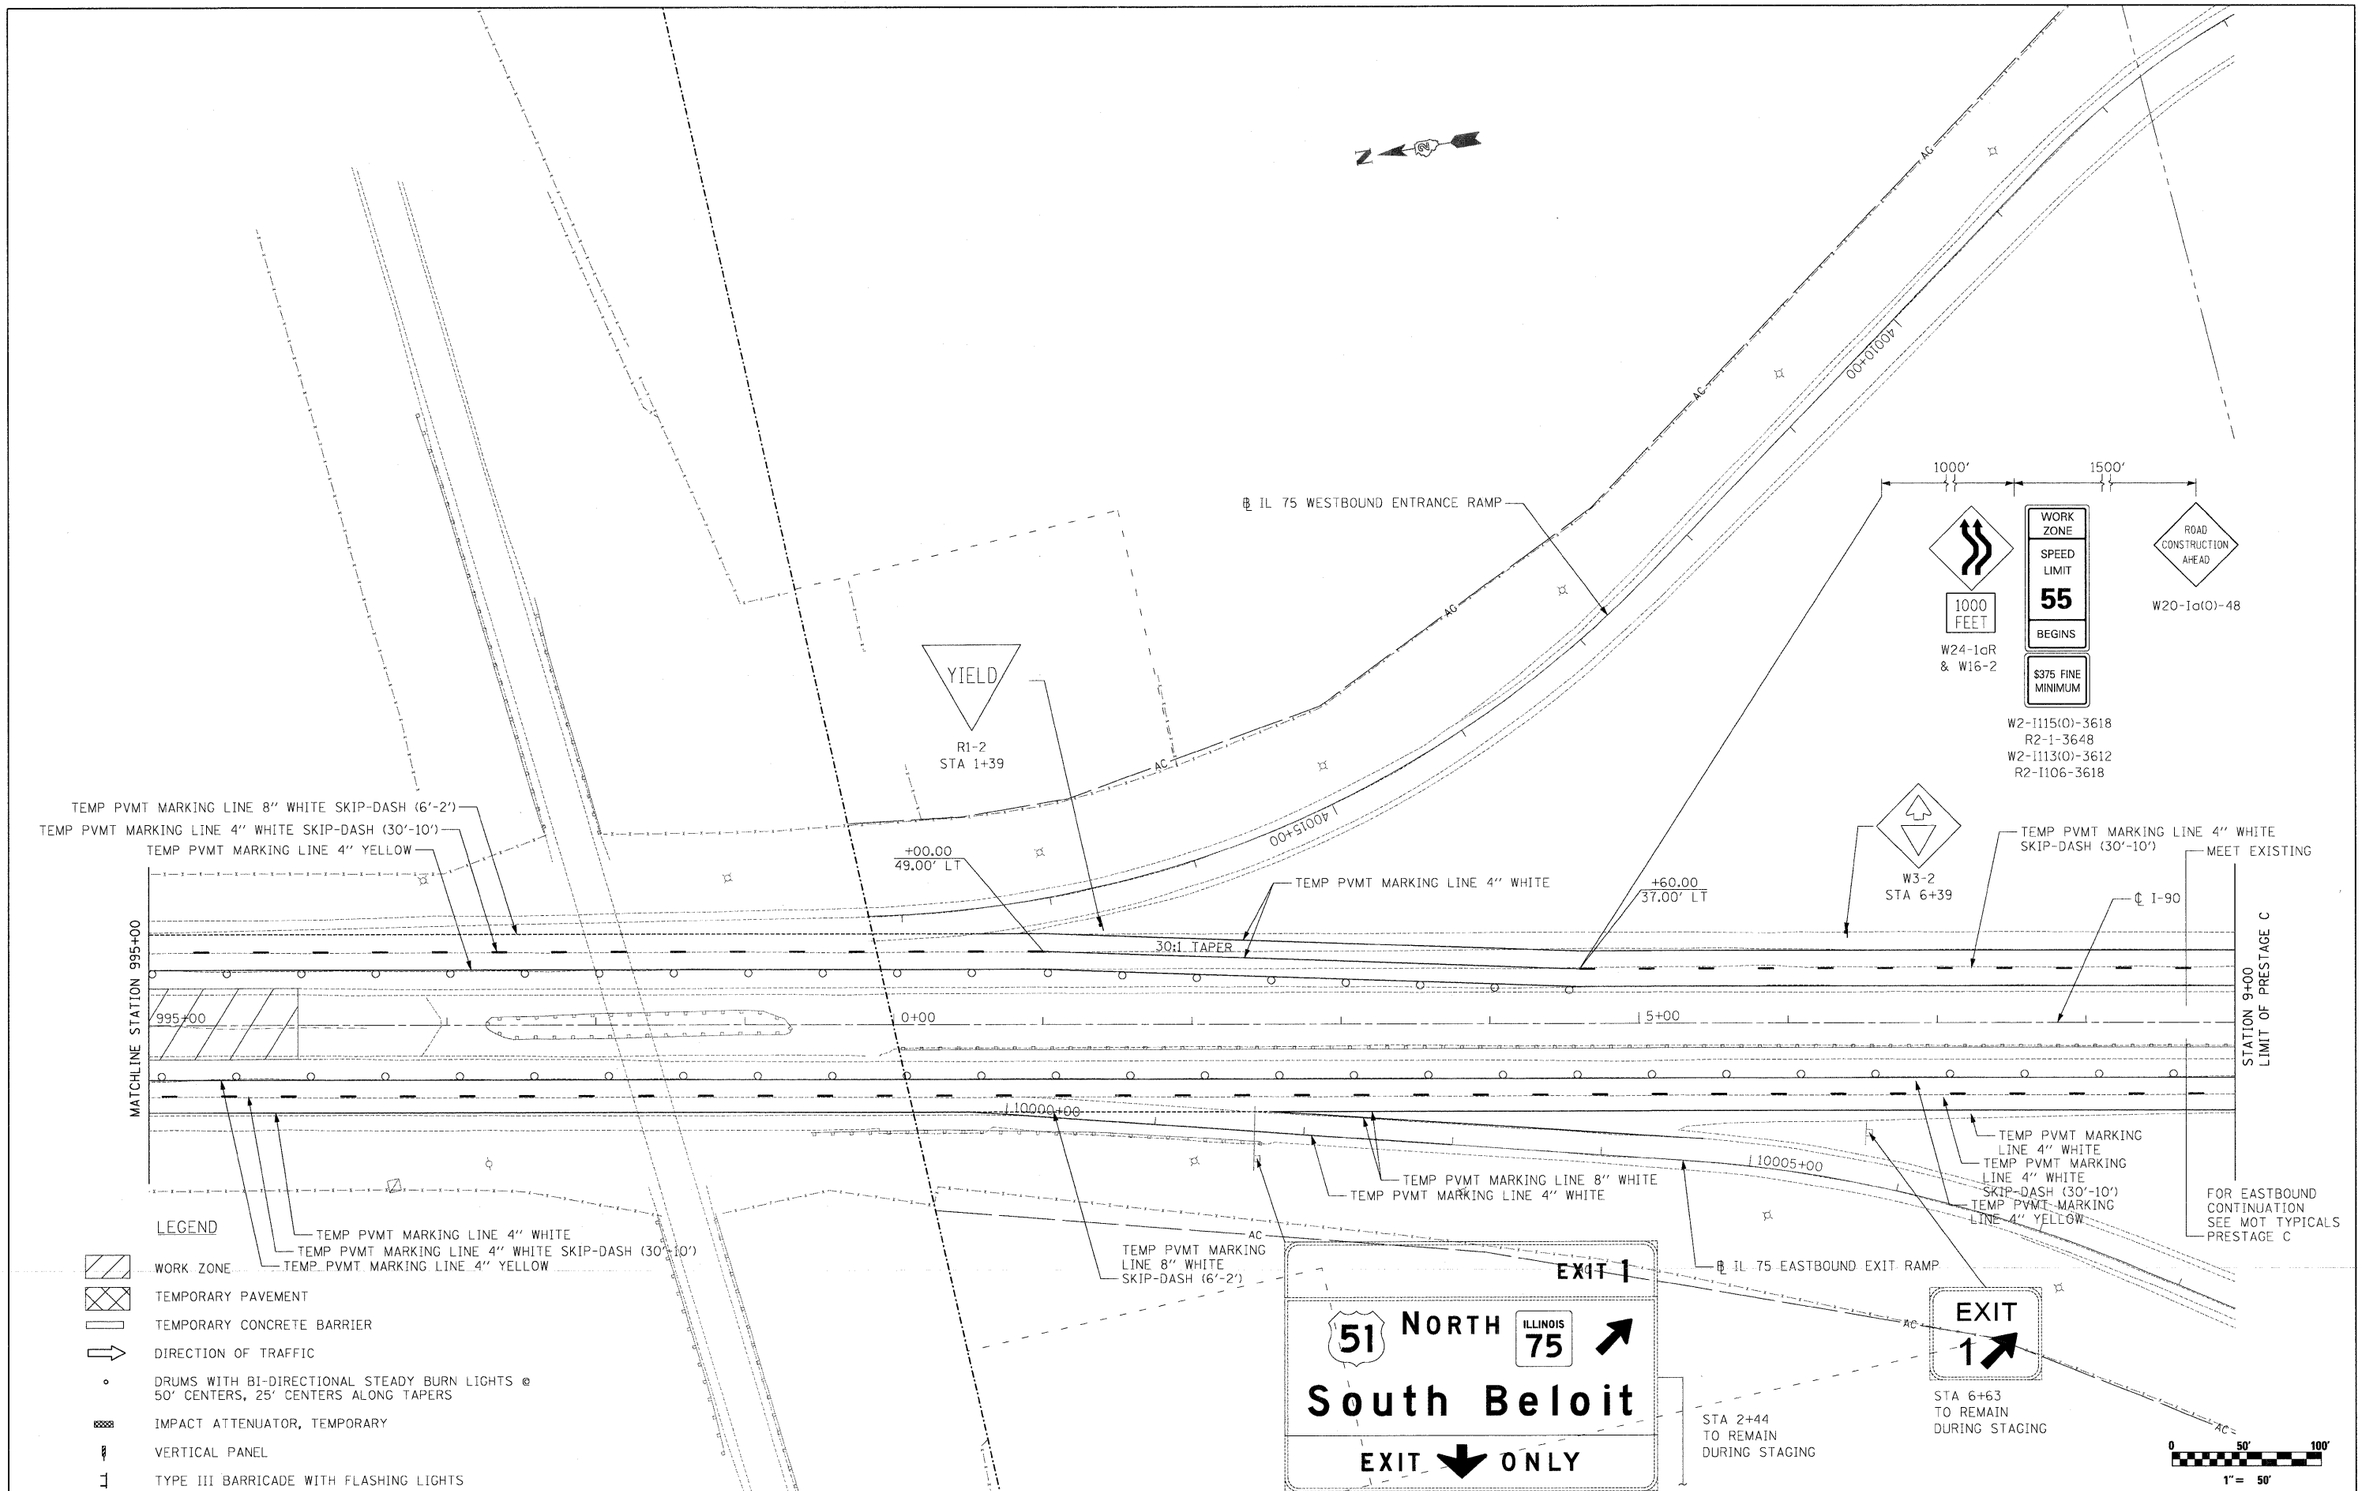

McClure Engineering Associates, Inc. / LOCHNER H.W. LOCHNER, INC. CHICAGO, ILLINOIS / RWA / QUIGG ENGINEERING INC	USER NAME = _USERNAME_	DESIGNED - CGC	REVISED -	STATE OF ILLINOIS DEPARTMENT OF TRANSPORTATION	MOT I-90 PRESTAGE C
		DRAWN - CGC	REVISED -		
	PLOT SCALE = 50.0000 ' / IN.	CHECKED - AM	REVISED -		
	PLOT DATE = 10/19/2011	DATE - 10/14/2011	REVISED -		SCALE: 1"=50' SHEET NO. OF SHEETS STA. 995+00 TO STA. 9+00

F.A.I. RTE.	SECTION	COUNTY	TOTAL SHEETS	SHEET NO.
90	(X2-1)R	WINNEBAGO	510	143
		CONTRACT NO. 64C29		
		ILLINOIS FED. AID PROJECT		