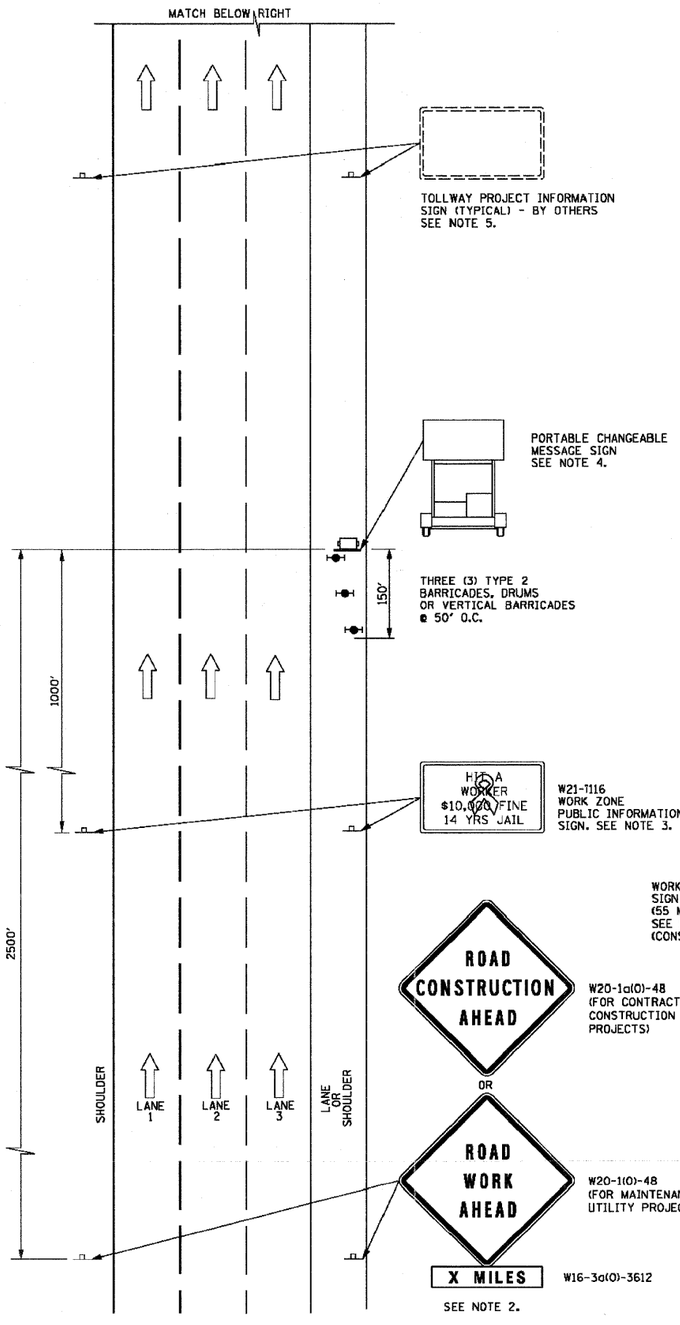

SYMBOLS

- ARROW BOARD
- WORK AREA
- SIGN
- DIRECTION INDICATOR BARRICADE WITH STEADY BURN MONODIRECTIONAL LIGHT
- TYPE II BARRICADE, DRUM, OR VERTICAL BARRICADE WITH STEADY BURN MONODIRECTIONAL LIGHT
- FLAGGER WITH TRAFFIC CONTROL SIGN
- WORKER
- LANE CLOSED

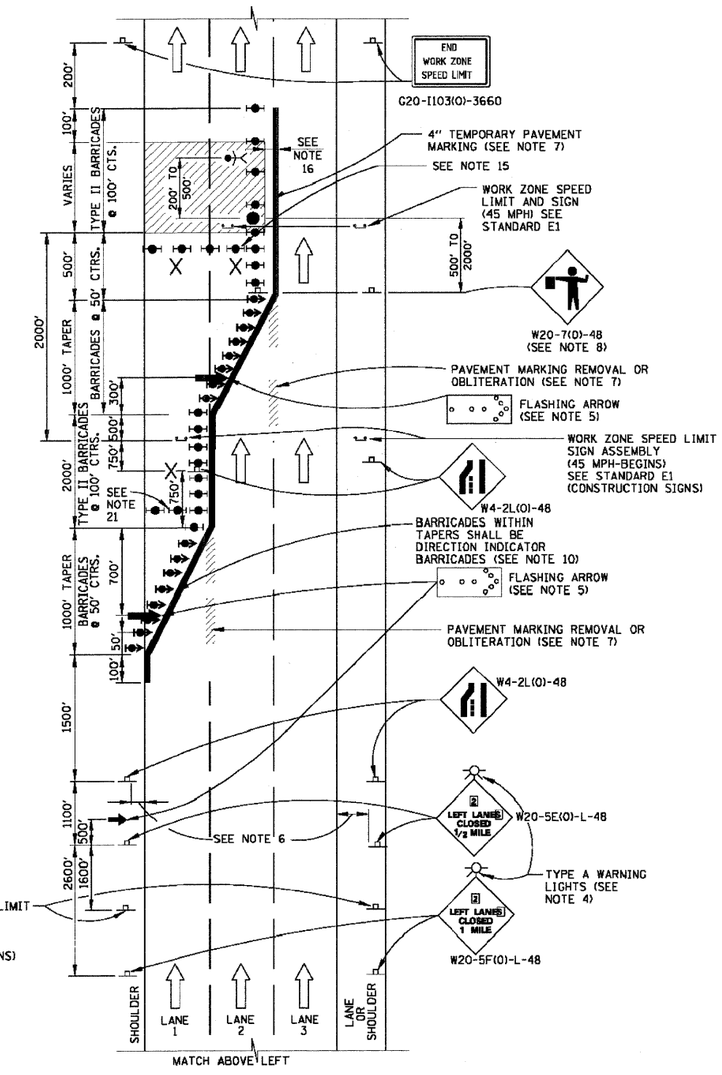

TWO-LANE CLOSURE

SEE SHEET 1 (OF 2) IN THIS SERIES FOR GENERAL NOTES

APPROVED Paul Kovacs CHIEF ENGINEER DATE 5-1-2009

Illinois Tollway — Open Roads for a Faster Future

LANE CLOSURE DETAILS

STANDARD E2-02

USER NAME = _USERNAME_	DESIGNED - AM	REVISED -	
	DRAWN - ESC	REVISED -	
PLOT SCALE = 10.0000 ' / IN.	CHECKED - AM	REVISED -	
PLOT DATE = 10/19/2011	DATE - 10/14/2011	REVISED -	

STATE OF ILLINOIS
DEPARTMENT OF TRANSPORTATION

LANE CLOSURE DETAILS 2

SCALE: NTS | SHEET NO. OF SHEETS | STA. TO STA.

F.A.I. RTE.	SECTION	COUNTY	TOTAL SHEETS	SHEET NO.
90	(X2-1)R	WINNEBAGO	510	214
		CONTRACT NO. 64C29		
		ILLINOIS FED. AID PROJECT		