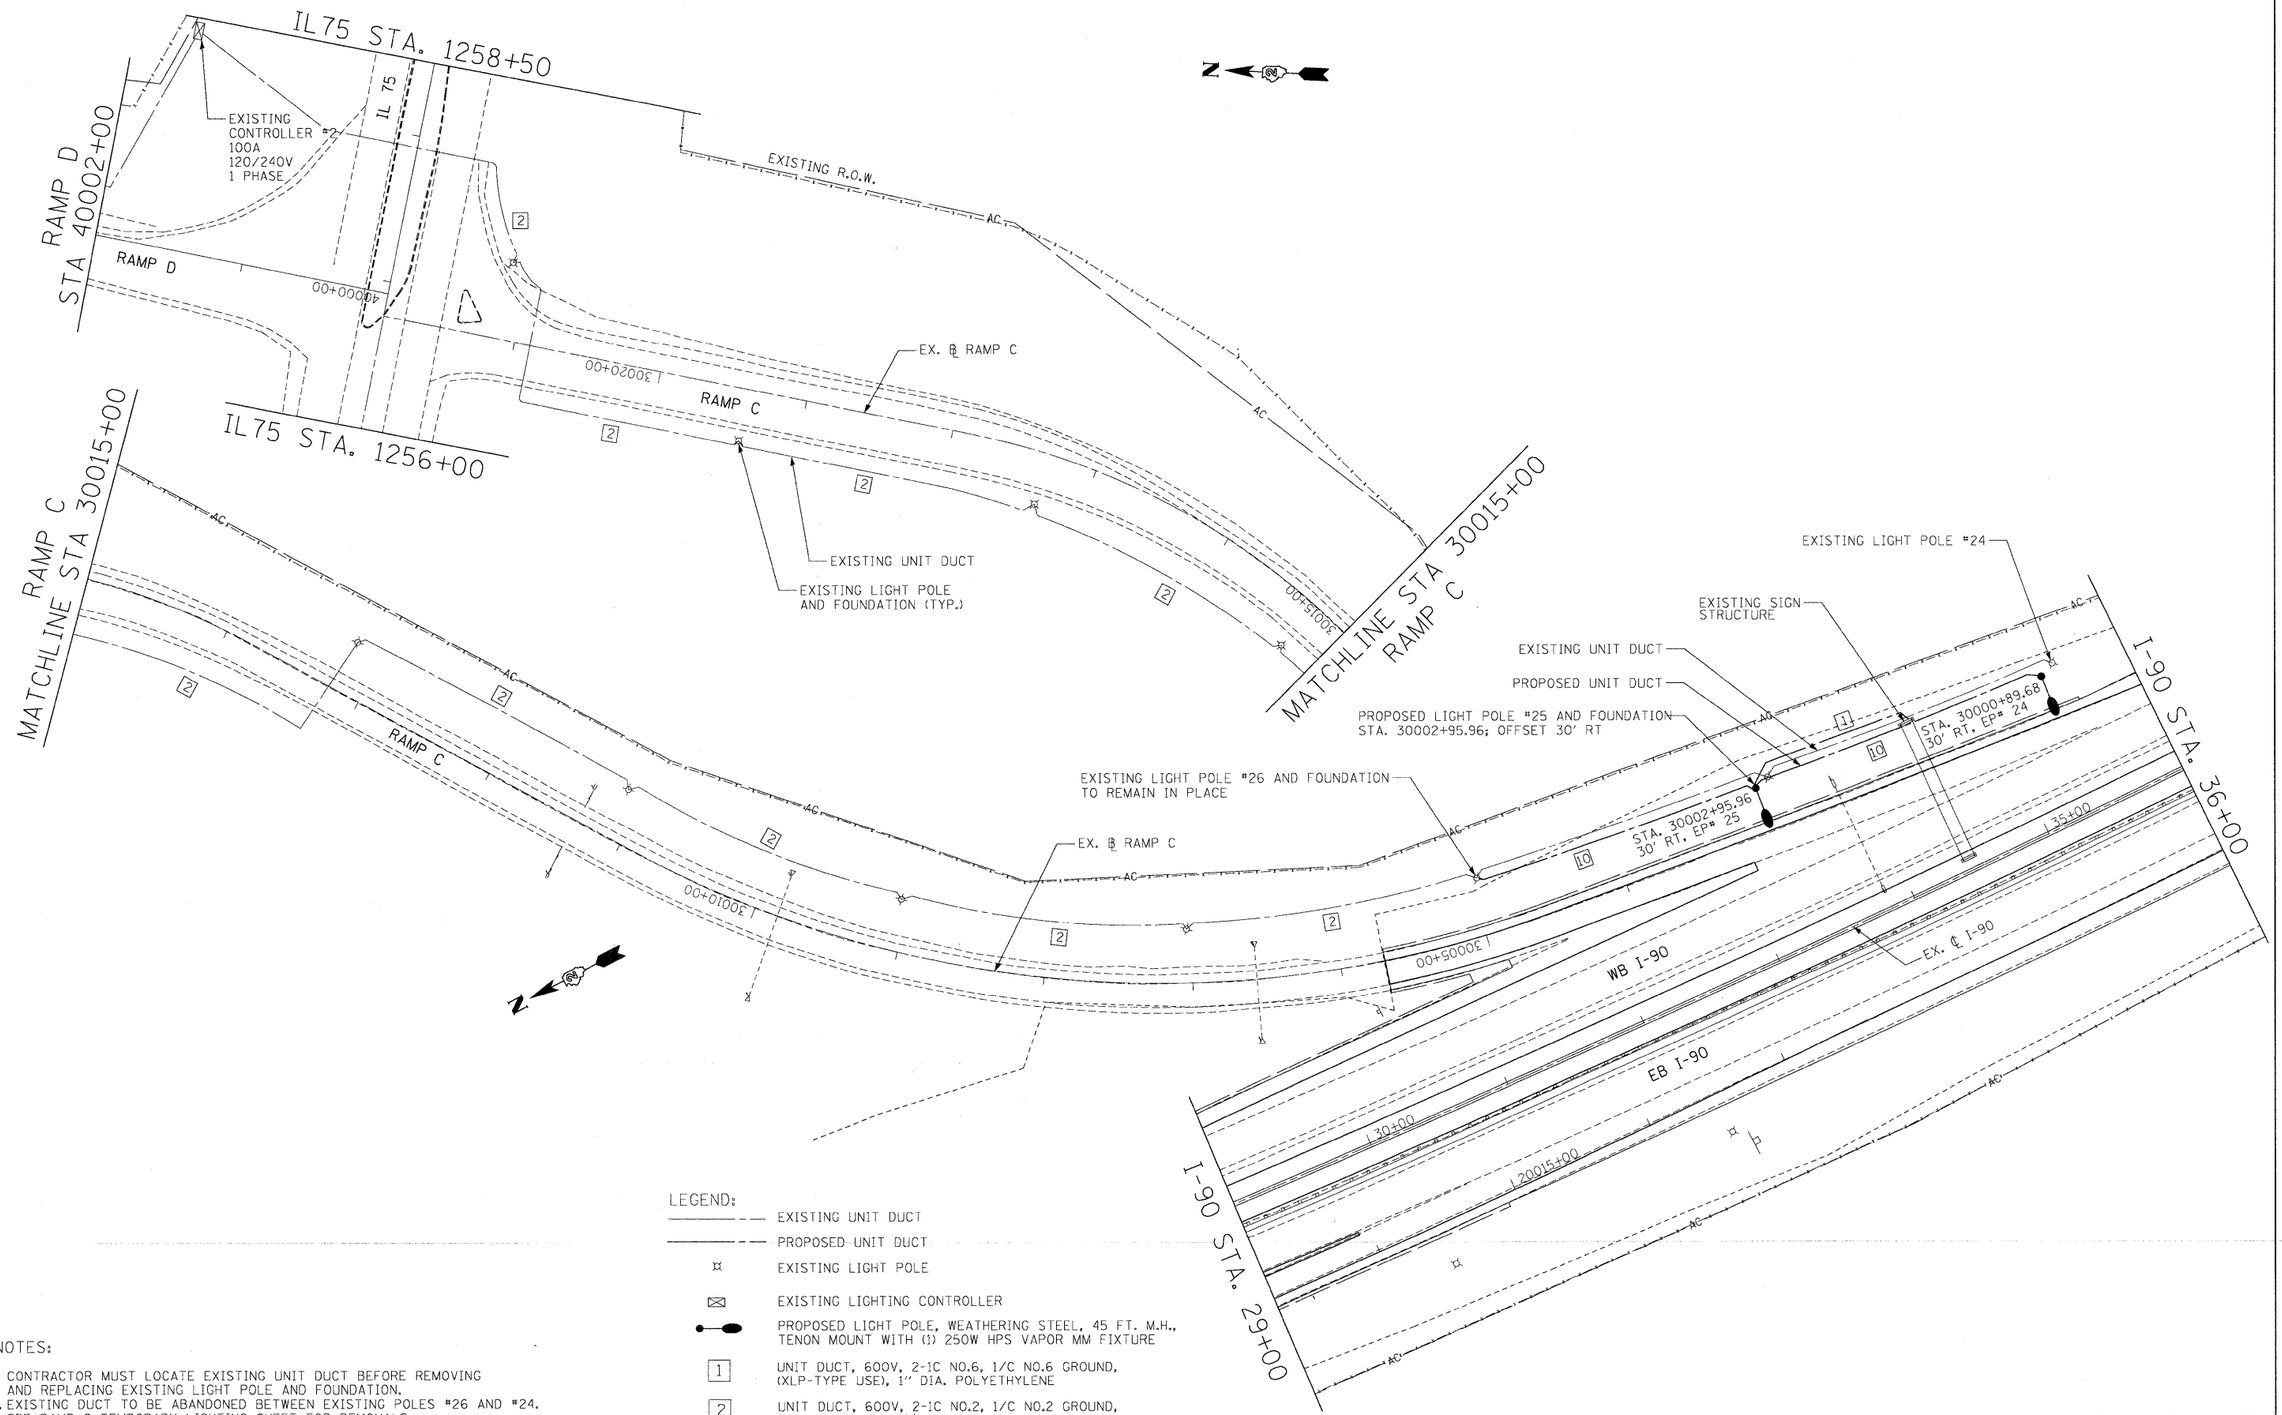

LEGEND:

- EXISTING UNIT DUCT
- PROPOSED UNIT DUCT
- EXISTING LIGHT POLE
- EXISTING LIGHTING CONTROLLER
- PROPOSED LIGHT POLE, WEATHERING STEEL, 45 FT. M.H., TENON MOUNT WITH (1) 250W HPS VAPOR MM FIXTURE
- [1] UNIT DUCT, 600V, 2-1C NO.6, 1/C NO.6 GROUND, (XLP-TYPE USE), 1" DIA. POLYETHYLENE
- [2] UNIT DUCT, 600V, 2-1C NO.2, 1/C NO.2 GROUND, (XLP-TYPE USE), 1¼" DIA. POLYETHYLENE
- [10] UNIT DUCT, 600V, 2-1C NO.4, 1/C NO.4 GROUND, (XLP-TYPE USE), 1" DIA. POLYETHYLENE

NOTES:

1. CONTRACTOR MUST LOCATE EXISTING UNIT DUCT BEFORE REMOVING AND REPLACING EXISTING LIGHT POLE AND FOUNDATION.
2. EXISTING DUCT TO BE ABANDONED BETWEEN EXISTING POLES #26 AND #24.
3. SEE RAMP C TEMPORARY LIGHTING SHEET FOR REMOVALS.
4. EXISTING CONTROLLER UPGRADED FROM 60A TO 100A SERVICE DURING TEMPORARY LIGHTING INSTALLATION.

0 50' 100'
SCALE: 1" = 50'

McClure Engineering Associates, Inc. / LOCHNER HNI, LOCHNER, INC. CHICAGO, ILL 60606	USER NAME = _USERNAME_	DESIGNED - BLM	REVISED -	STATE OF ILLINOIS DEPARTMENT OF TRANSPORTATION	LIGHTING PLAN IL 75 RAMP C	F.A.I. RTE.	SECTION	COUNTY	TOTAL SHEETS	SHEET NO.
		DRAWN - JPW	REVISED -			90	(X2-1)R	WINNEBAGO	510	269
RWA Regina Wilcoxen & Associates, Inc. / QUIGG ENGINEERING INC.	PLOT SCALE = 50.0000 ' / IN.	CHECKED - BLM	REVISED -					CONTRACT NO. 64C29		
	PLOT DATE = 10/19/2011	DATE - 10/14/11	REVISED -		SCALE: SHEET NO. OF SHEETS STA. TO STA.		ILLINOIS FED. AID PROJECT			