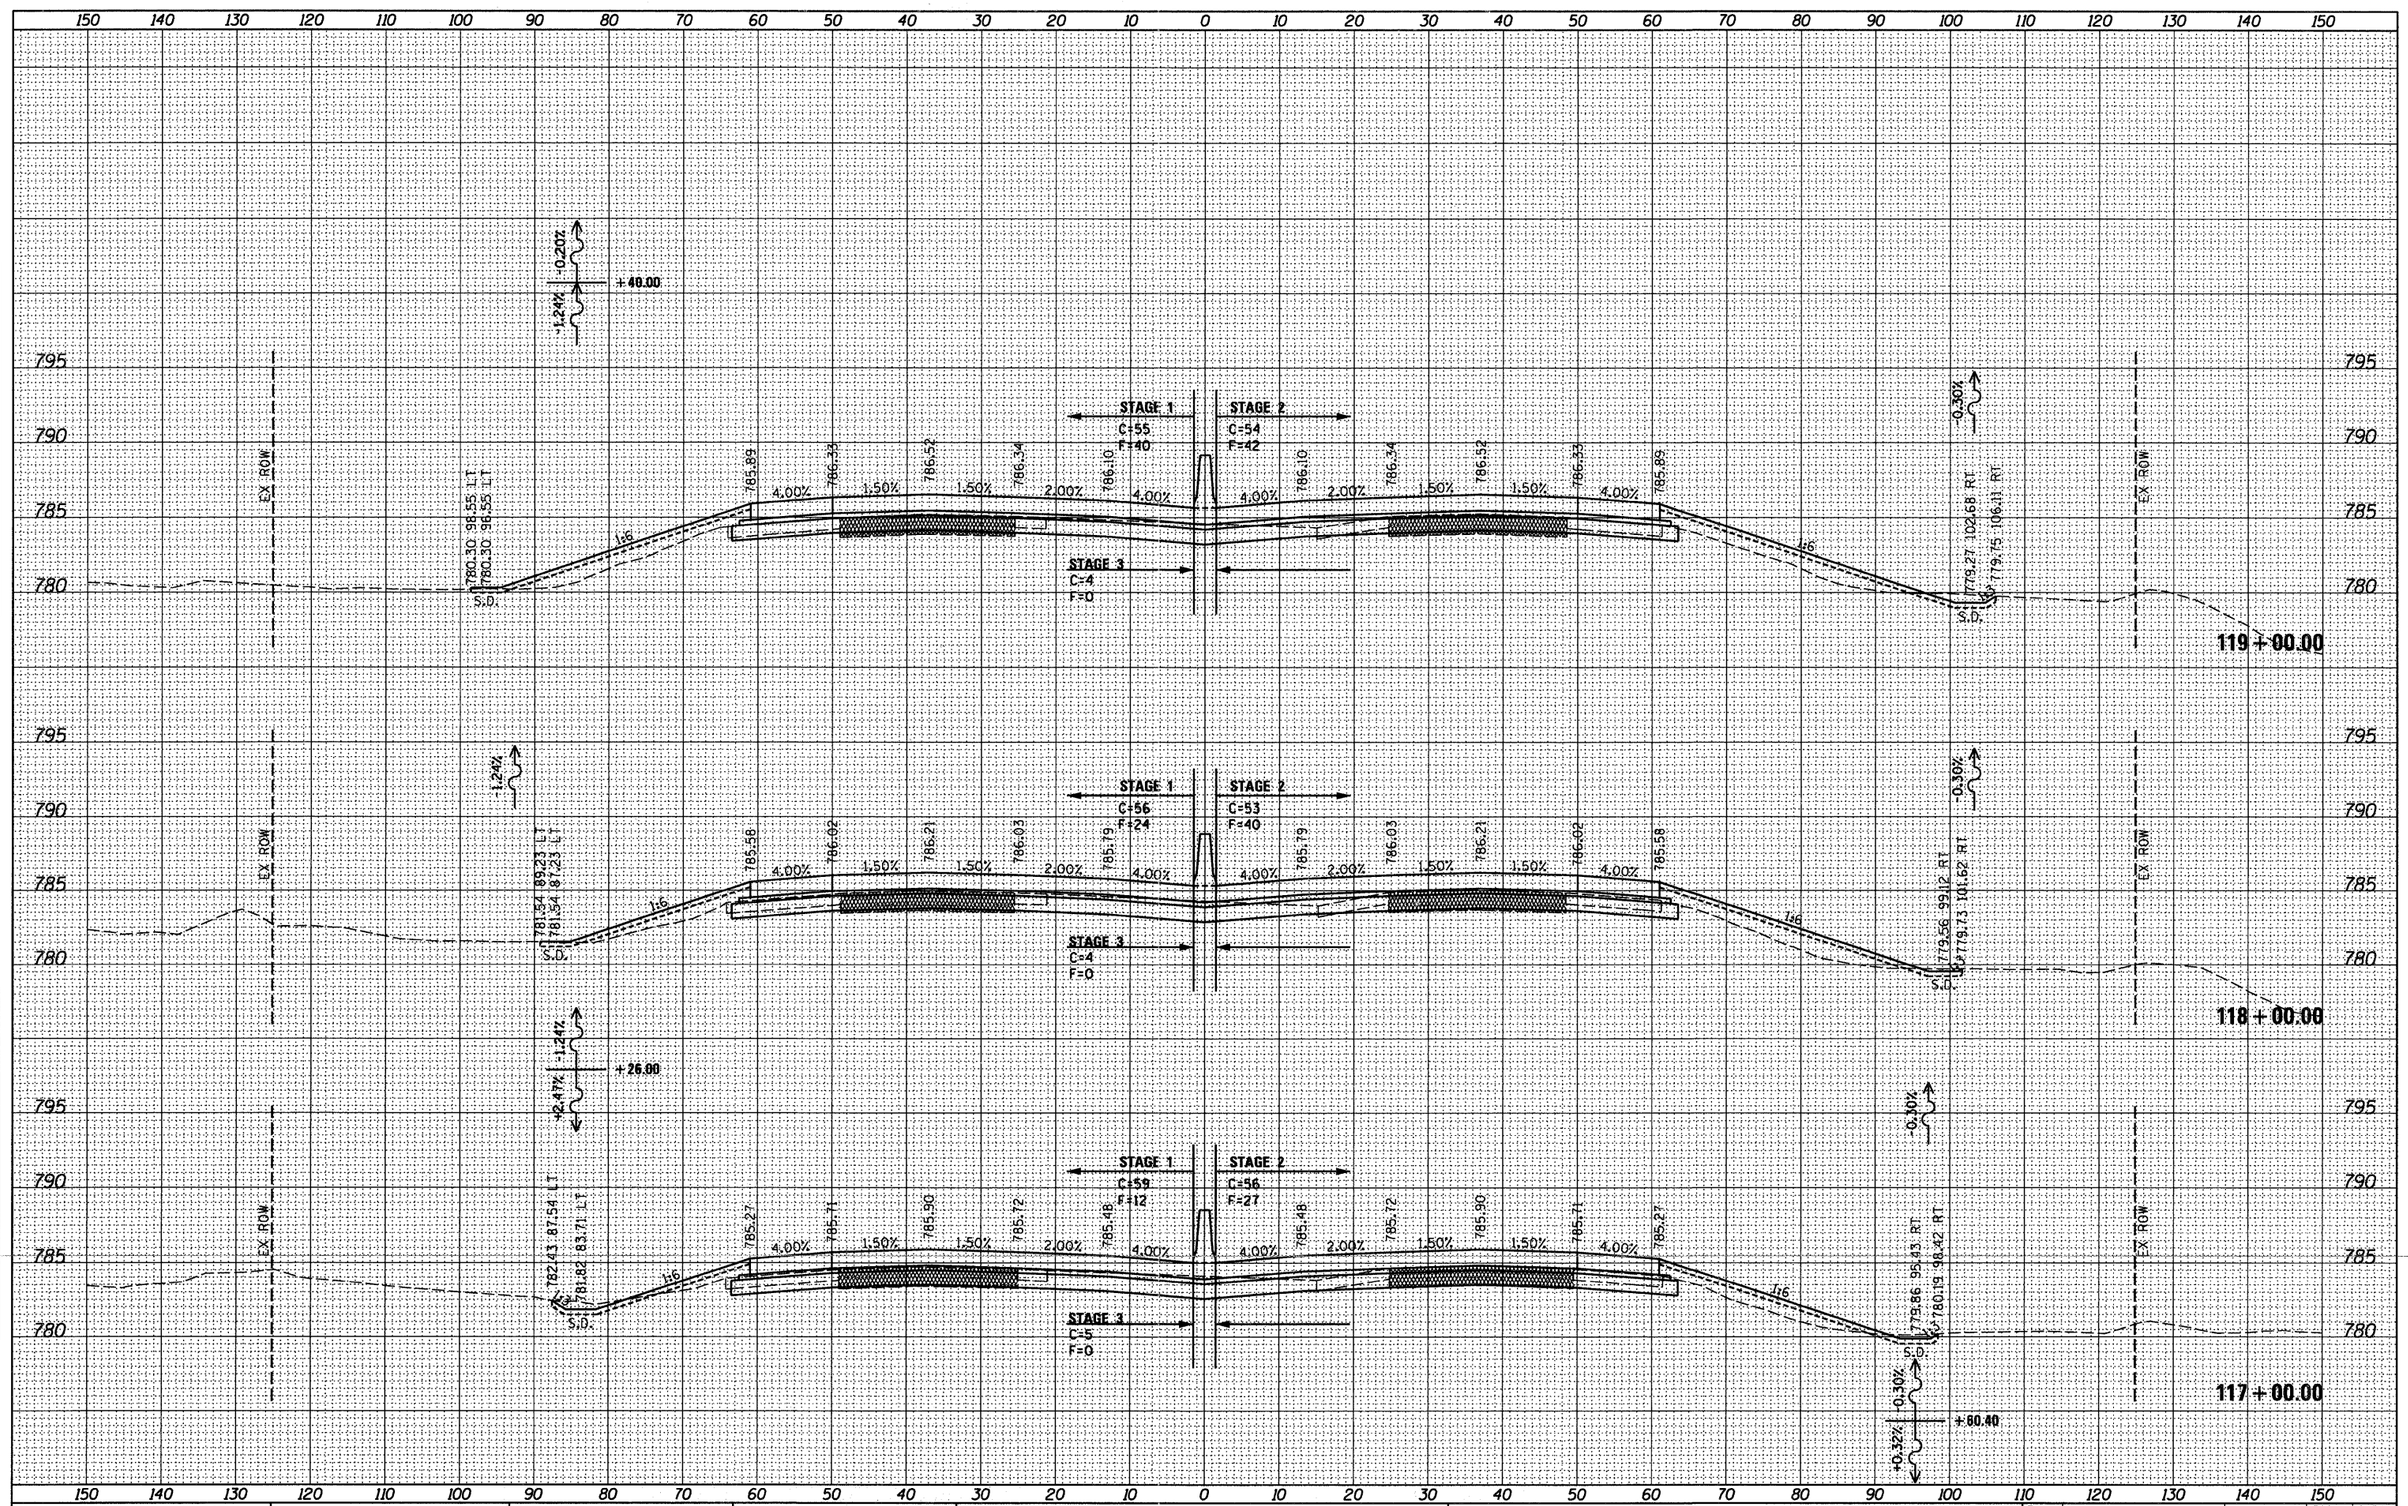

FINAL SURVEY		BY	DATE
NOTE BOOK	SURVEYED		
NO.	PLOTTED		
	TEMPLATE		
	AREAS		
	AREAS CHECKED		

ORIGINAL SURVEY		BY	DATE
NOTE BOOK	SURVEYED		
NO.	PLOTTED		
	TEMPLATE		
	AREAS		
	AREAS CHECKED		

McClure Engineering Associates, Inc. — LOCHNER N.W. LOCHNER, INC., CHICAGO, ILLINOIS — CIVIL ENGINEERING CONSULTANTS — RWA Regina Webster & Associates, Inc. — QUIGG ENGINEERING INC.

USER NAME = _USERNAME_	DESIGNED -	REVISED -
FILE NAME = $FILE$	DRAWN - BSL	REVISED -
PLOT SCALE = 10.0000 ' / IN.	CHECKED - PDS	REVISED -
PLOT DATE = 10/19/2011	DATE - 10-21-2011	REVISED -

STATE OF ILLINOIS
DEPARTMENT OF TRANSPORTATION

I-90 CROSS SECTIONS

SCALE: H: 1"=10' V: 1"=5' | SHEET NO. OF SHEETS | STA. 117+00.00 TO STA. 119+00.00

F.A. RTE.	SECTION	COUNTY	TOTAL SHEETS	SHEET NO.
90	(X2-1) R	WINNEBAGO	510	454

CONTRACT NO. 64C29

ILLINOIS FED. AID PROJECT