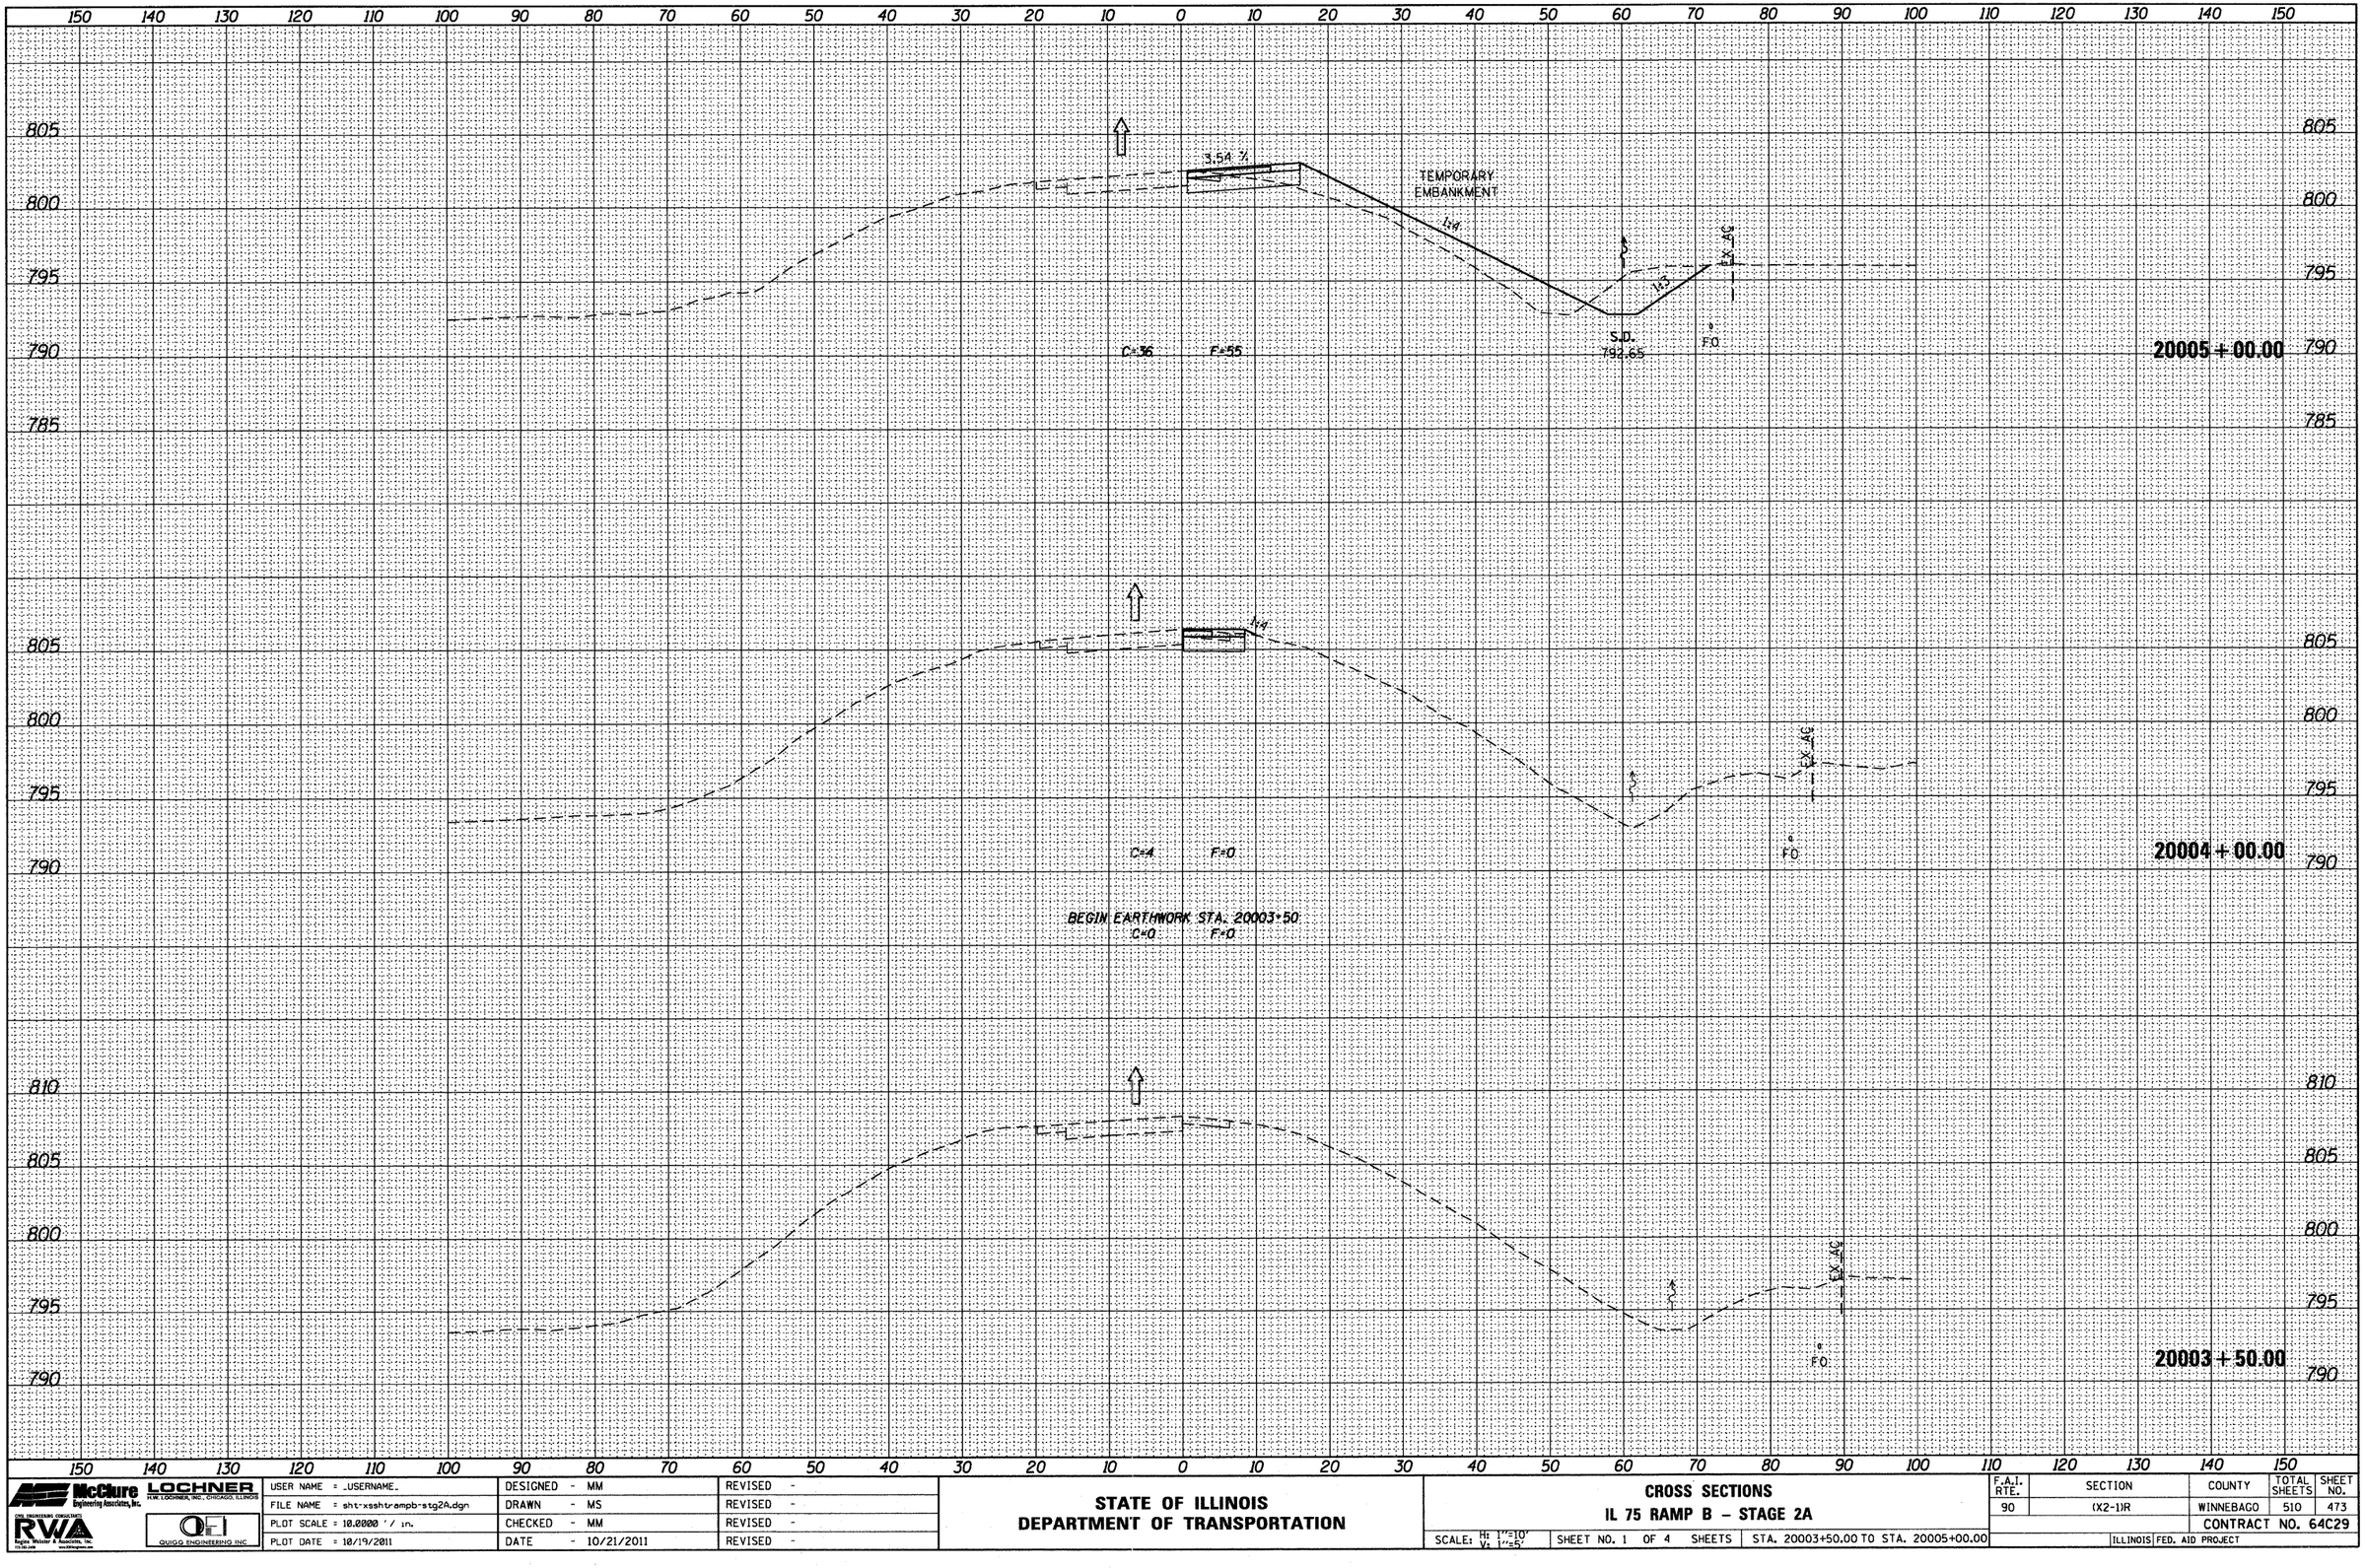

FINAL SURVEY		BY	DATE
NOTE BOOK NO.	SURVEYED		
	PLOTTED		
	TEMPLATE		
	AREAS		
	AREAS CHECKED		

ORIGINAL SURVEY		BY	DATE
NOTE BOOK NO.	SURVEYED		
	PLOTTED		
	TEMPLATE		
	AREAS		
	AREAS CHECKED		

McClure Engineering Associates, Inc. — LOCHNER H.W. LOCHNER, INC., CHICAGO, ILLINOIS — RWA Regina Webster & Associates, Inc. — QUIGG ENGINEERING INC

USER NAME = _USERNAME_	DESIGNED - MM	REVISED -
FILE NAME = sht-xsshtrampb-stg2A.dgn	DRAWN - MS	REVISED -
PLOT SCALE = 10.0000 ' / in.	CHECKED - MM	REVISED -
PLOT DATE = 10/19/2011	DATE - 10/21/2011	REVISED -

STATE OF ILLINOIS
DEPARTMENT OF TRANSPORTATION

CROSS SECTIONS
IL 75 RAMP B – STAGE 2A

SCALE: H: 1"=10' V: 1"=5' | SHEET NO. 1 OF 4 SHEETS | STA. 20003+50.00 TO STA. 20005+00.00

F.A.I. RTE.	SECTION	COUNTY	TOTAL SHEETS	SHEET NO.
90	(X2-1)R	WINNEBAGO	510	473

CONTRACT NO. 64C29

ILLINOIS FED. AID PROJECT