LEGEND

- INLET AND PIPE PROTECTION
- PERIMETER EROSION BARRIER
- EROSION CONTROL BLANKET/CLASS 2 SEEDING
- SEDIMENTATION BASIN
- RIP RAP
- CLASS 2 SEEDING

NOTES:

1. TEMPORARY MULCH WILL BE PLACED ON ALL ERODIBLE EARTH AREAS AS DIRECTED BY THE ENGINEER AS PER THE SPECIFICATIONS.
2. TEMPORARY MULCH WILL MEET REQUIREMENTS OF AND BE PAID FOR AS "MULCH, METHOD 2".
3. ALL UNPAVED AREAS TO BE COVERED WITH CLASS 2 SEEDING EXCEPT WHERE CLASS 4B SEEDING IS SHOWN.

0 50 100 150
SCALE IN FEET

N

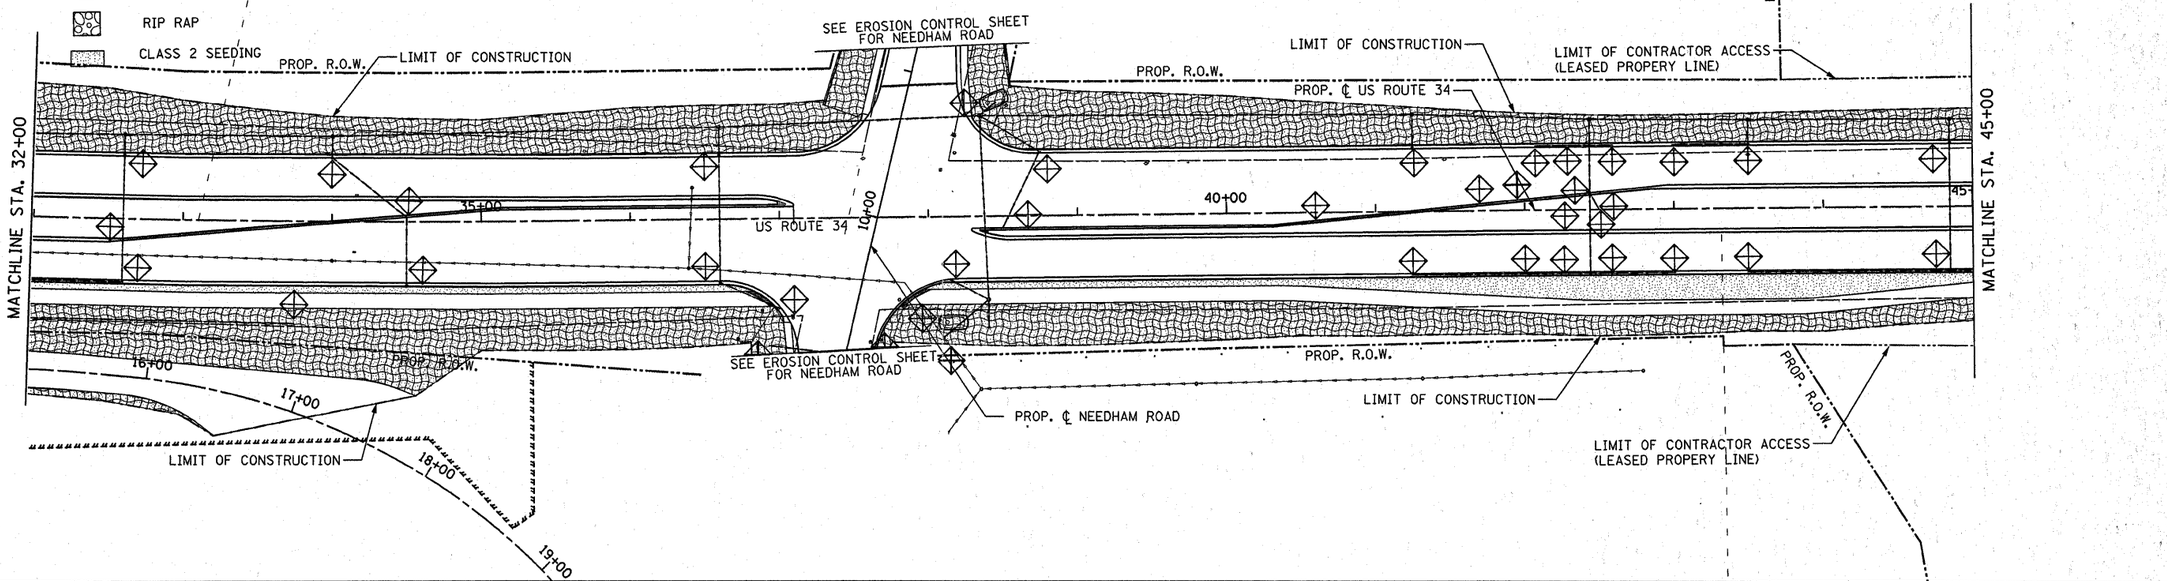

N

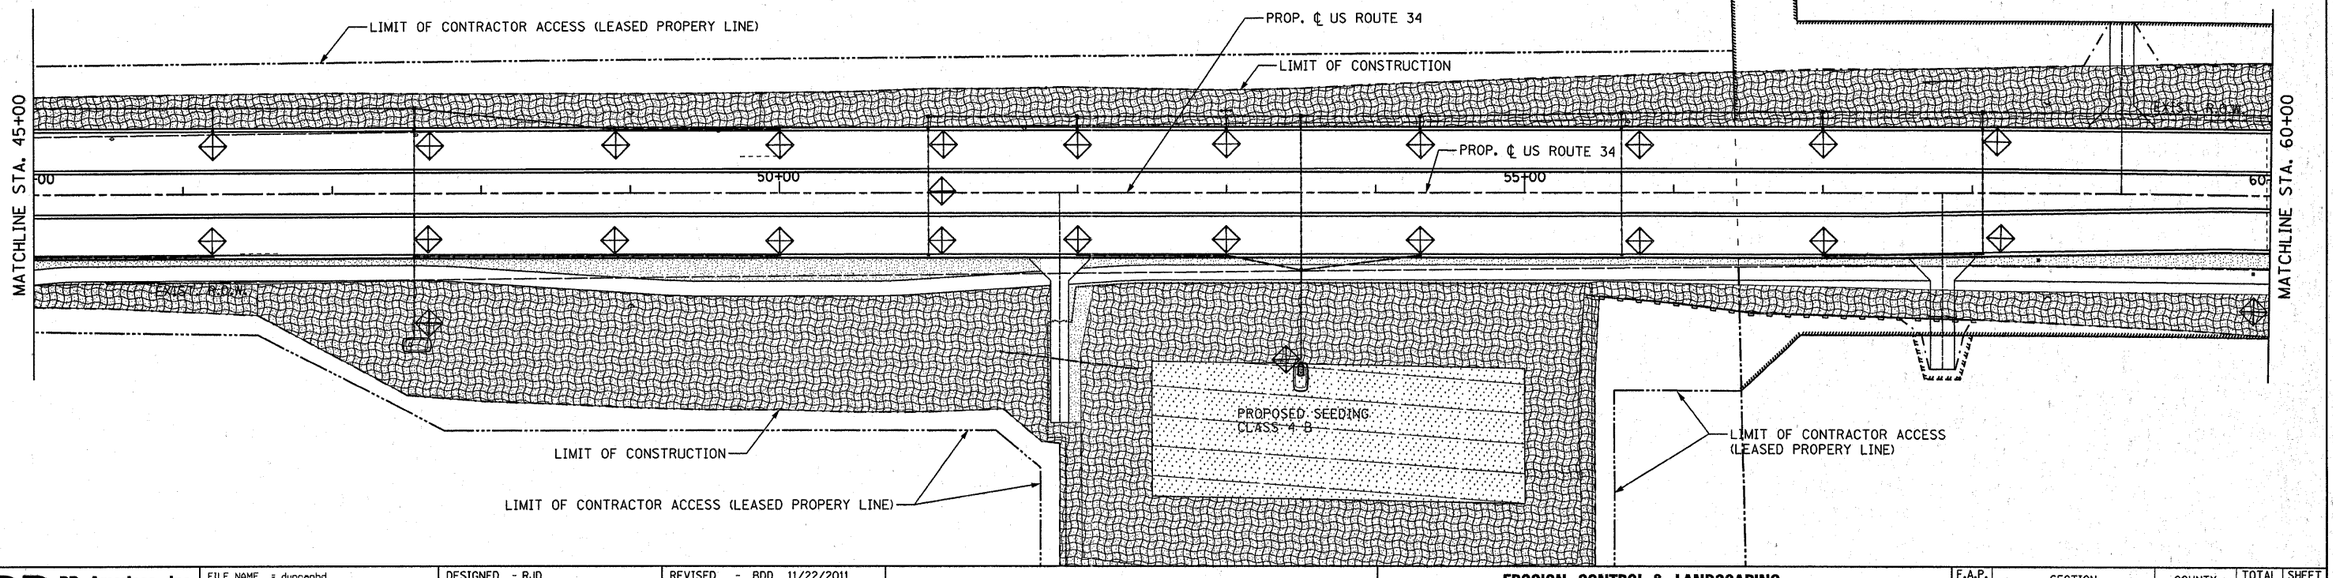

PB Americas, Inc.
230 WEST MONROE STREET, SUITE 900
CHICAGO, IL. 60606
(312)782-8150

FILE NAME = duncanbd	DESIGNED - RJD	REVISED - BDD 11/22/2011	
	DRAWN - RJD	REVISED -	
PLOT SCALE = 50.0000 ' / in.	CHECKED - PMK	REVISED -	
PLOT DATE = 11/22/2011	DATE - 08-18-2011	REVISED -	

STATE OF ILLINOIS
DEPARTMENT OF TRANSPORTATION

EROSION CONTROL & LANDSCAPING
US ROUTE 34

SCALE: 1" = 50' | EROS - 2 OF 5 | STA. 32+00 TO STA. 60+00

F.A.P. RTE.	SECTION	COUNTY	TOTAL SHEETS	SHEET NO.
591	13R-2;14R-1 & BR-1(1);15R-1	KENDALL	429	204
	FINAL SUBMITTAL	CONTRACT NO. 66985		
	ILLINOIS FED. AID PROJECT			

c:\pw_work\pwidot\duncanbd\d0214252\D0386985-sheet02-revised.dgn