EJM ENGINEERING, INC.
411 South Wells Street Suite 800
Chicago, Illinois 60607

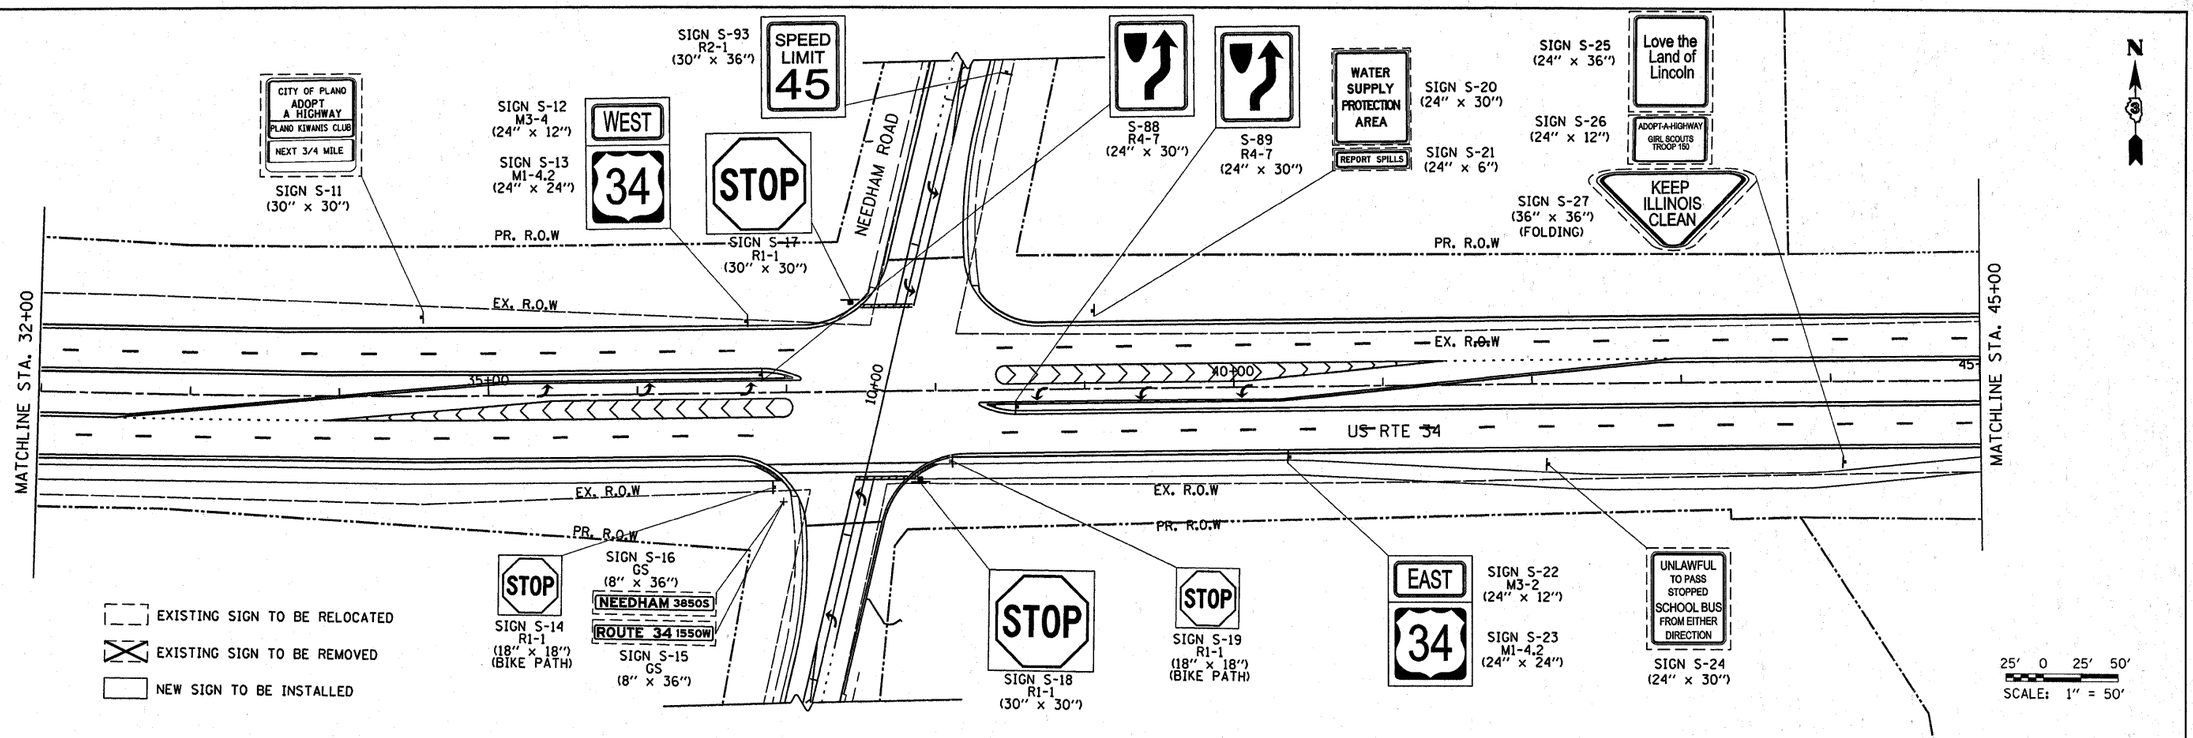

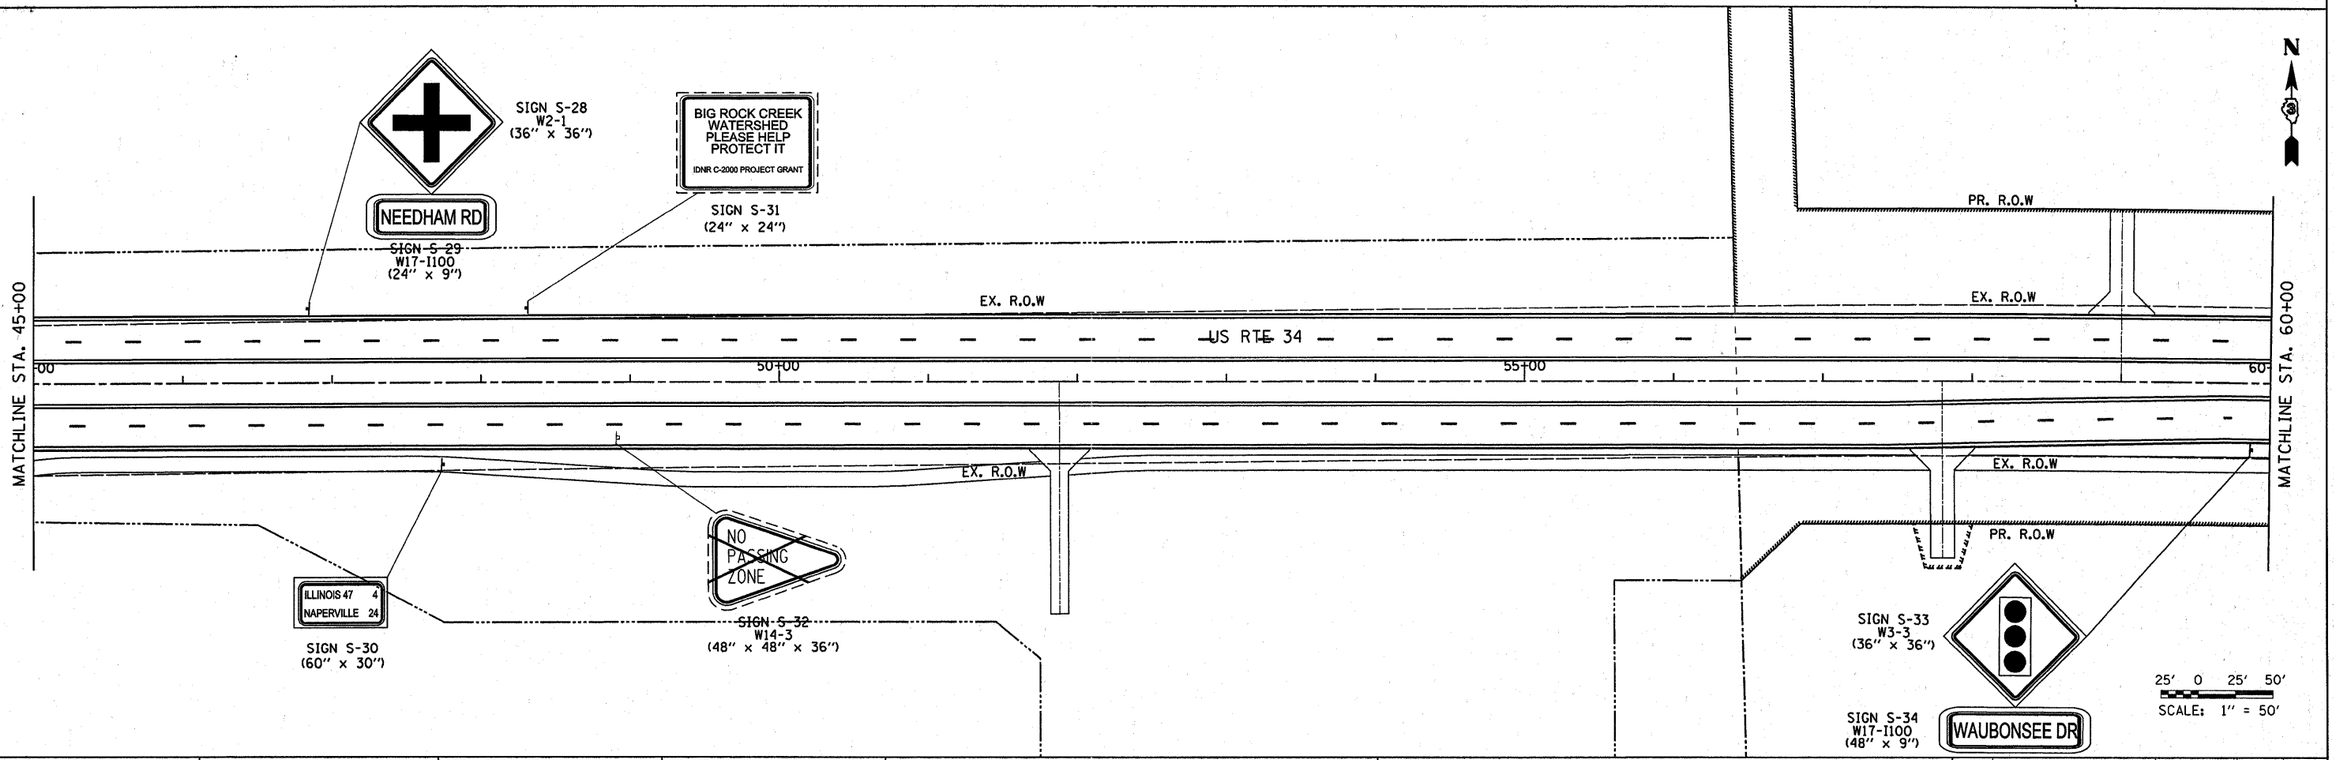

PB Americas, Inc.
230 WEST MONROE STREET, SUITE 900
CHICAGO, IL 60606
(312)782-8150

FILE NAME = duncanbd	DESIGNED - GR	REVISED - BDD 11/22/2011
	DRAWN - GR	REVISED -
PLOT SCALE = 50.0000 ' / in.	CHECKED - BS	REVISED -
PLOT DATE = 11/22/2011	DATE - 4/8/2011	REVISED -

STATE OF ILLINOIS
DEPARTMENT OF TRANSPORTATION

SIGNING PLAN
US RTE 34

SCALE: 1"=50' | SIGN 2 OF 6 SHEETS | STA. 32+00 TO STA. 60+00

F.A.P. RTE.	SECTION	COUNTY	TOTAL SHEETS	SHEET NO.
591	13R-2;14R-1 & BR-1(1);15R-1	KENDALL	429	221
	FINAL SUBMITTAL	CONTRACT NO. 66985		
	ILLINOIS FED. AID PROJECT			

c:\pw_work\pwidot\duncanbd\d0214252\D366985-sht-sign2revised.dgn