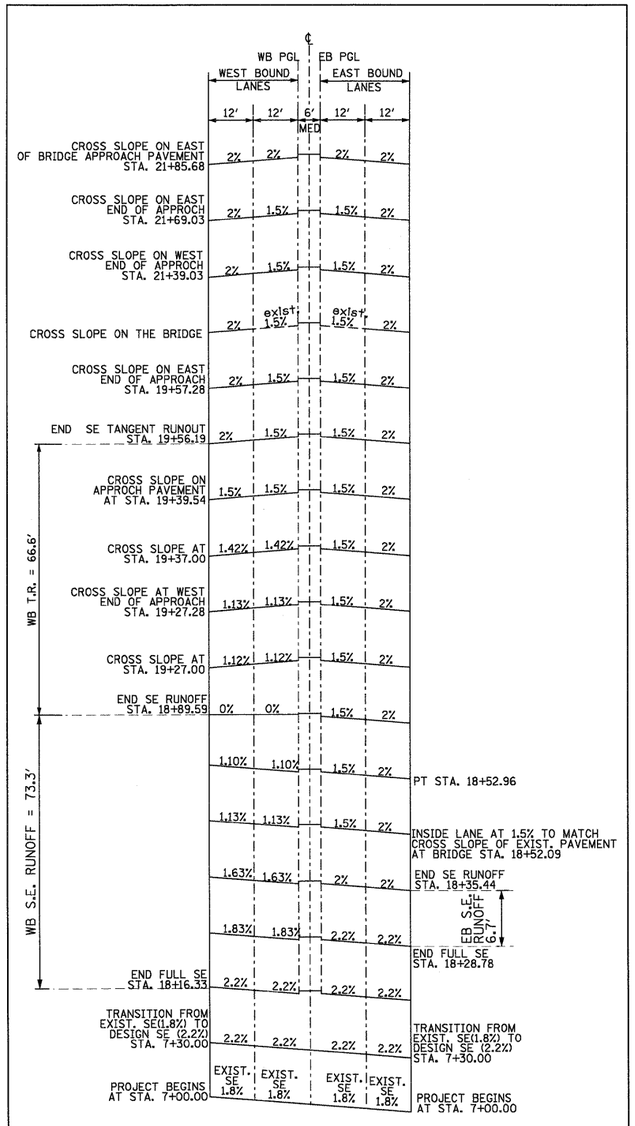

S.E. TRANSITION SECTIONS
@ U.S. ROUTE 34

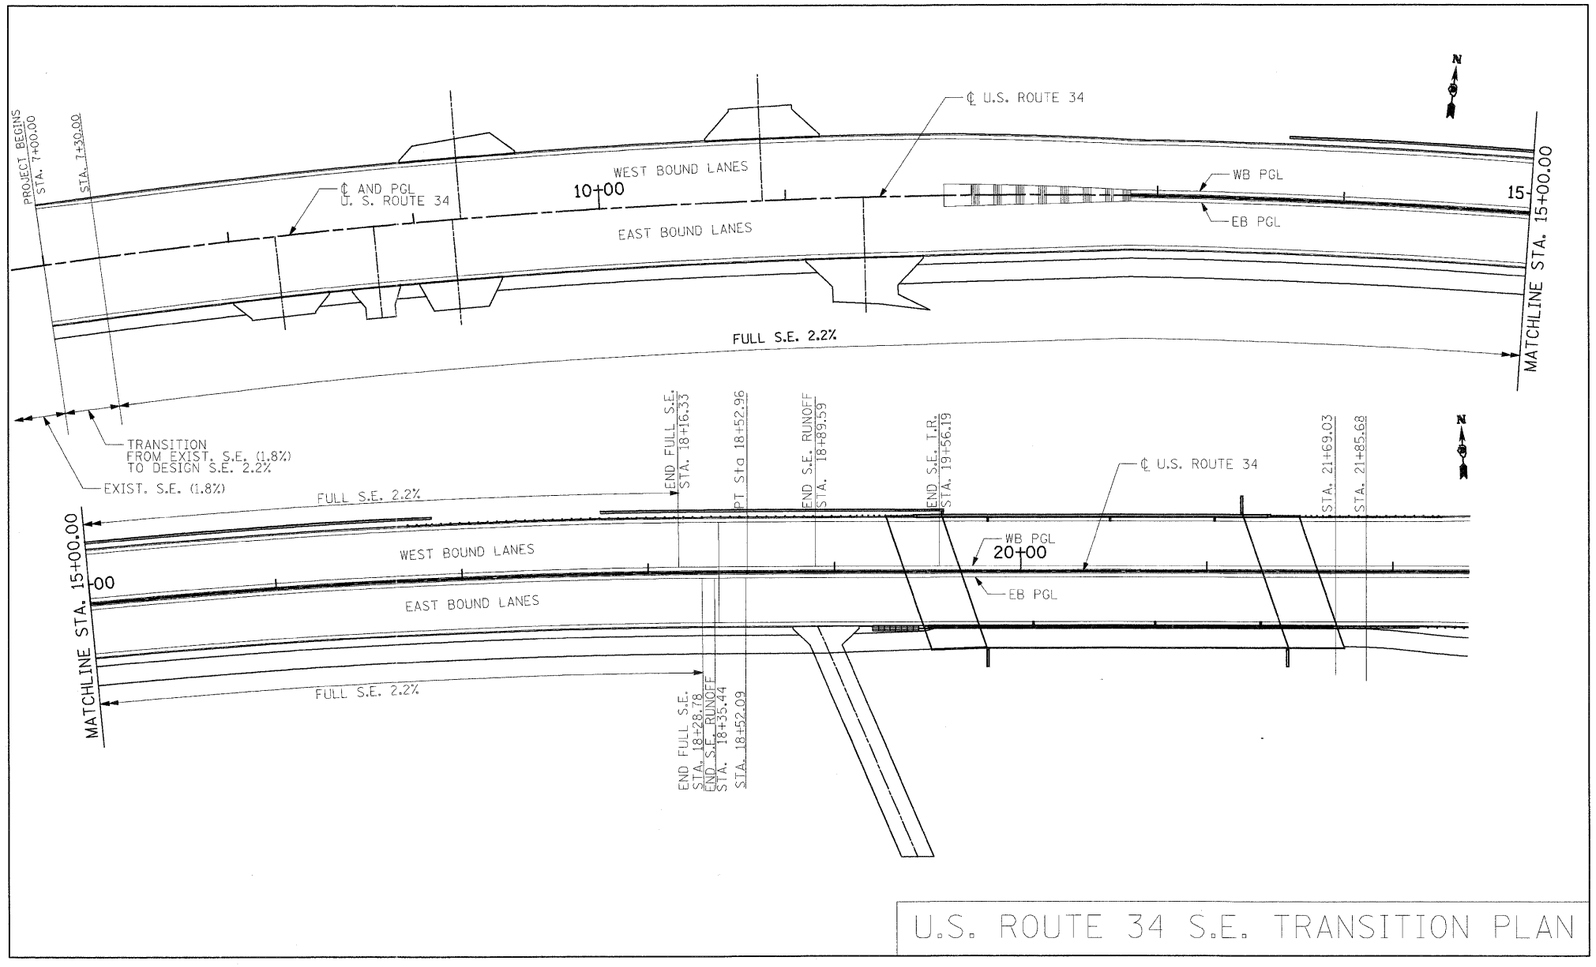

U.S. ROUTE 34 S.E. TRANSITION PLAN

PB Americas, Inc. 230 WEST MONROE STREET, SUITE 900 CHICAGO, IL. 60606 (312)782-8150	FILE NAME = us34 se transition.dgn	DESIGNED -	REVISED -	STATE OF ILLINOIS DEPARTMENT OF TRANSPORTATION	US ROUTE 34 SUPER-ELEVATION TRANSITION DETAILS	F.A.P. RTE.	SECTION	COUNTY	TOTAL SHEETS / SHEET NO.
		DRAWN -	REVISED -			591	13R-2;14R-1 & BR-1(1);15R-1	KENDALL	429 / 343
	PLOT SCALE =	CHECKED -	REVISED -			FINAL SUBMITTAL		CONTRACT NO. 66985	
	PLOT DATE = 19-AUG-2011 08:27	DATE - 08-18-2011	REVISED -		SCALE: DETAIL 15 OF 15 STA. TO STA.	ILLINOIS FED. AID PROJECT			