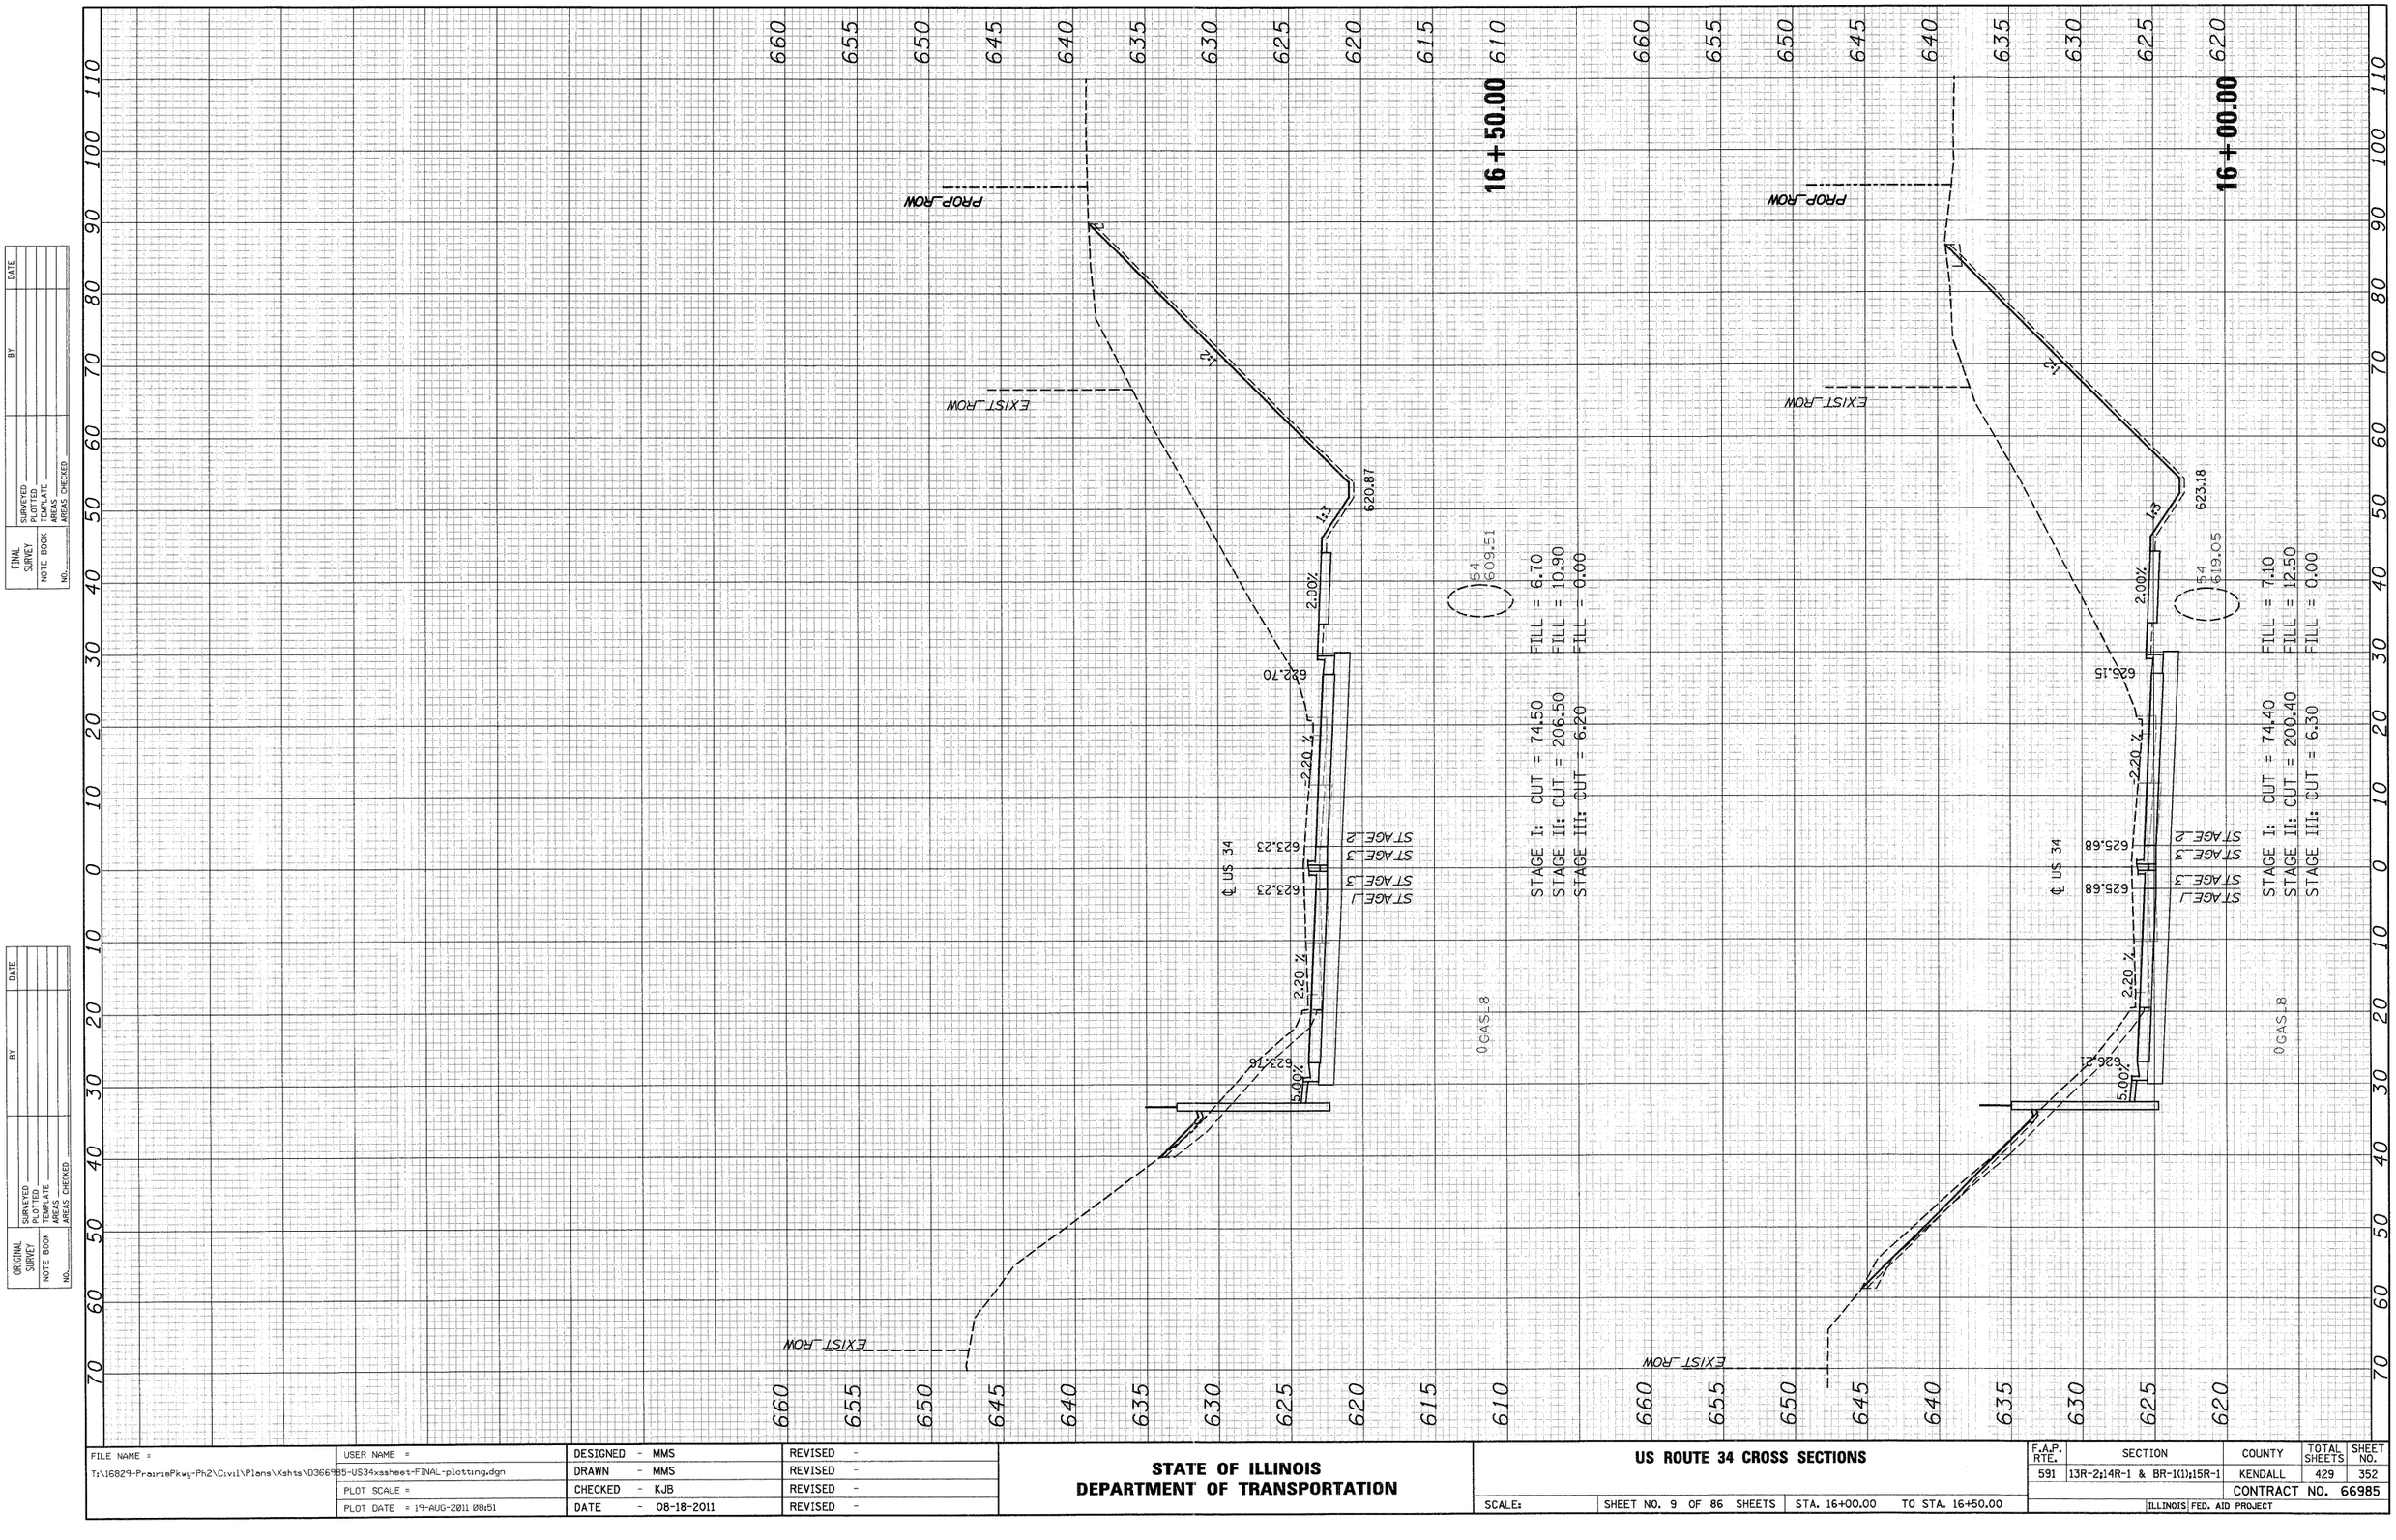

FINAL SURVEY — NOTE BOOK — NO.

	BY	DATE
SURVEYED		
PLOTTED		
TEMPLATE		
AREAS		
AREAS CHECKED		

ORIGINAL SURVEY — NOTE BOOK — NO.

	BY	DATE
SURVEYED		
PLOTTED		
TEMPLATE		
AREAS		
AREAS CHECKED		

FILE NAME = T:\16829-PrairiePkwy-Ph2\Civil\Plans\Xshts\D3669B5-US34xssheet-FINAL-plotting.dgn	USER NAME =	DESIGNED - MMS	REVISED -
		DRAWN - MMS	REVISED -
	PLOT SCALE =	CHECKED - KJB	REVISED -
	PLOT DATE = 19-AUG-2011 08:51	DATE - 08-18-2011	REVISED -

STATE OF ILLINOIS
DEPARTMENT OF TRANSPORTATION

US ROUTE 34 CROSS SECTIONS

SCALE: | SHEET NO. 9 OF 86 SHEETS | STA. 16+00.00 TO STA. 16+50.00

F.A.P. RTE.	SECTION	COUNTY	TOTAL SHEETS	SHEET NO.
591	13R-2;14R-1 & BR-1(1);15R-1	KENDALL	429	352
		CONTRACT NO. 66985		
	ILLINOIS	FED. AID PROJECT		