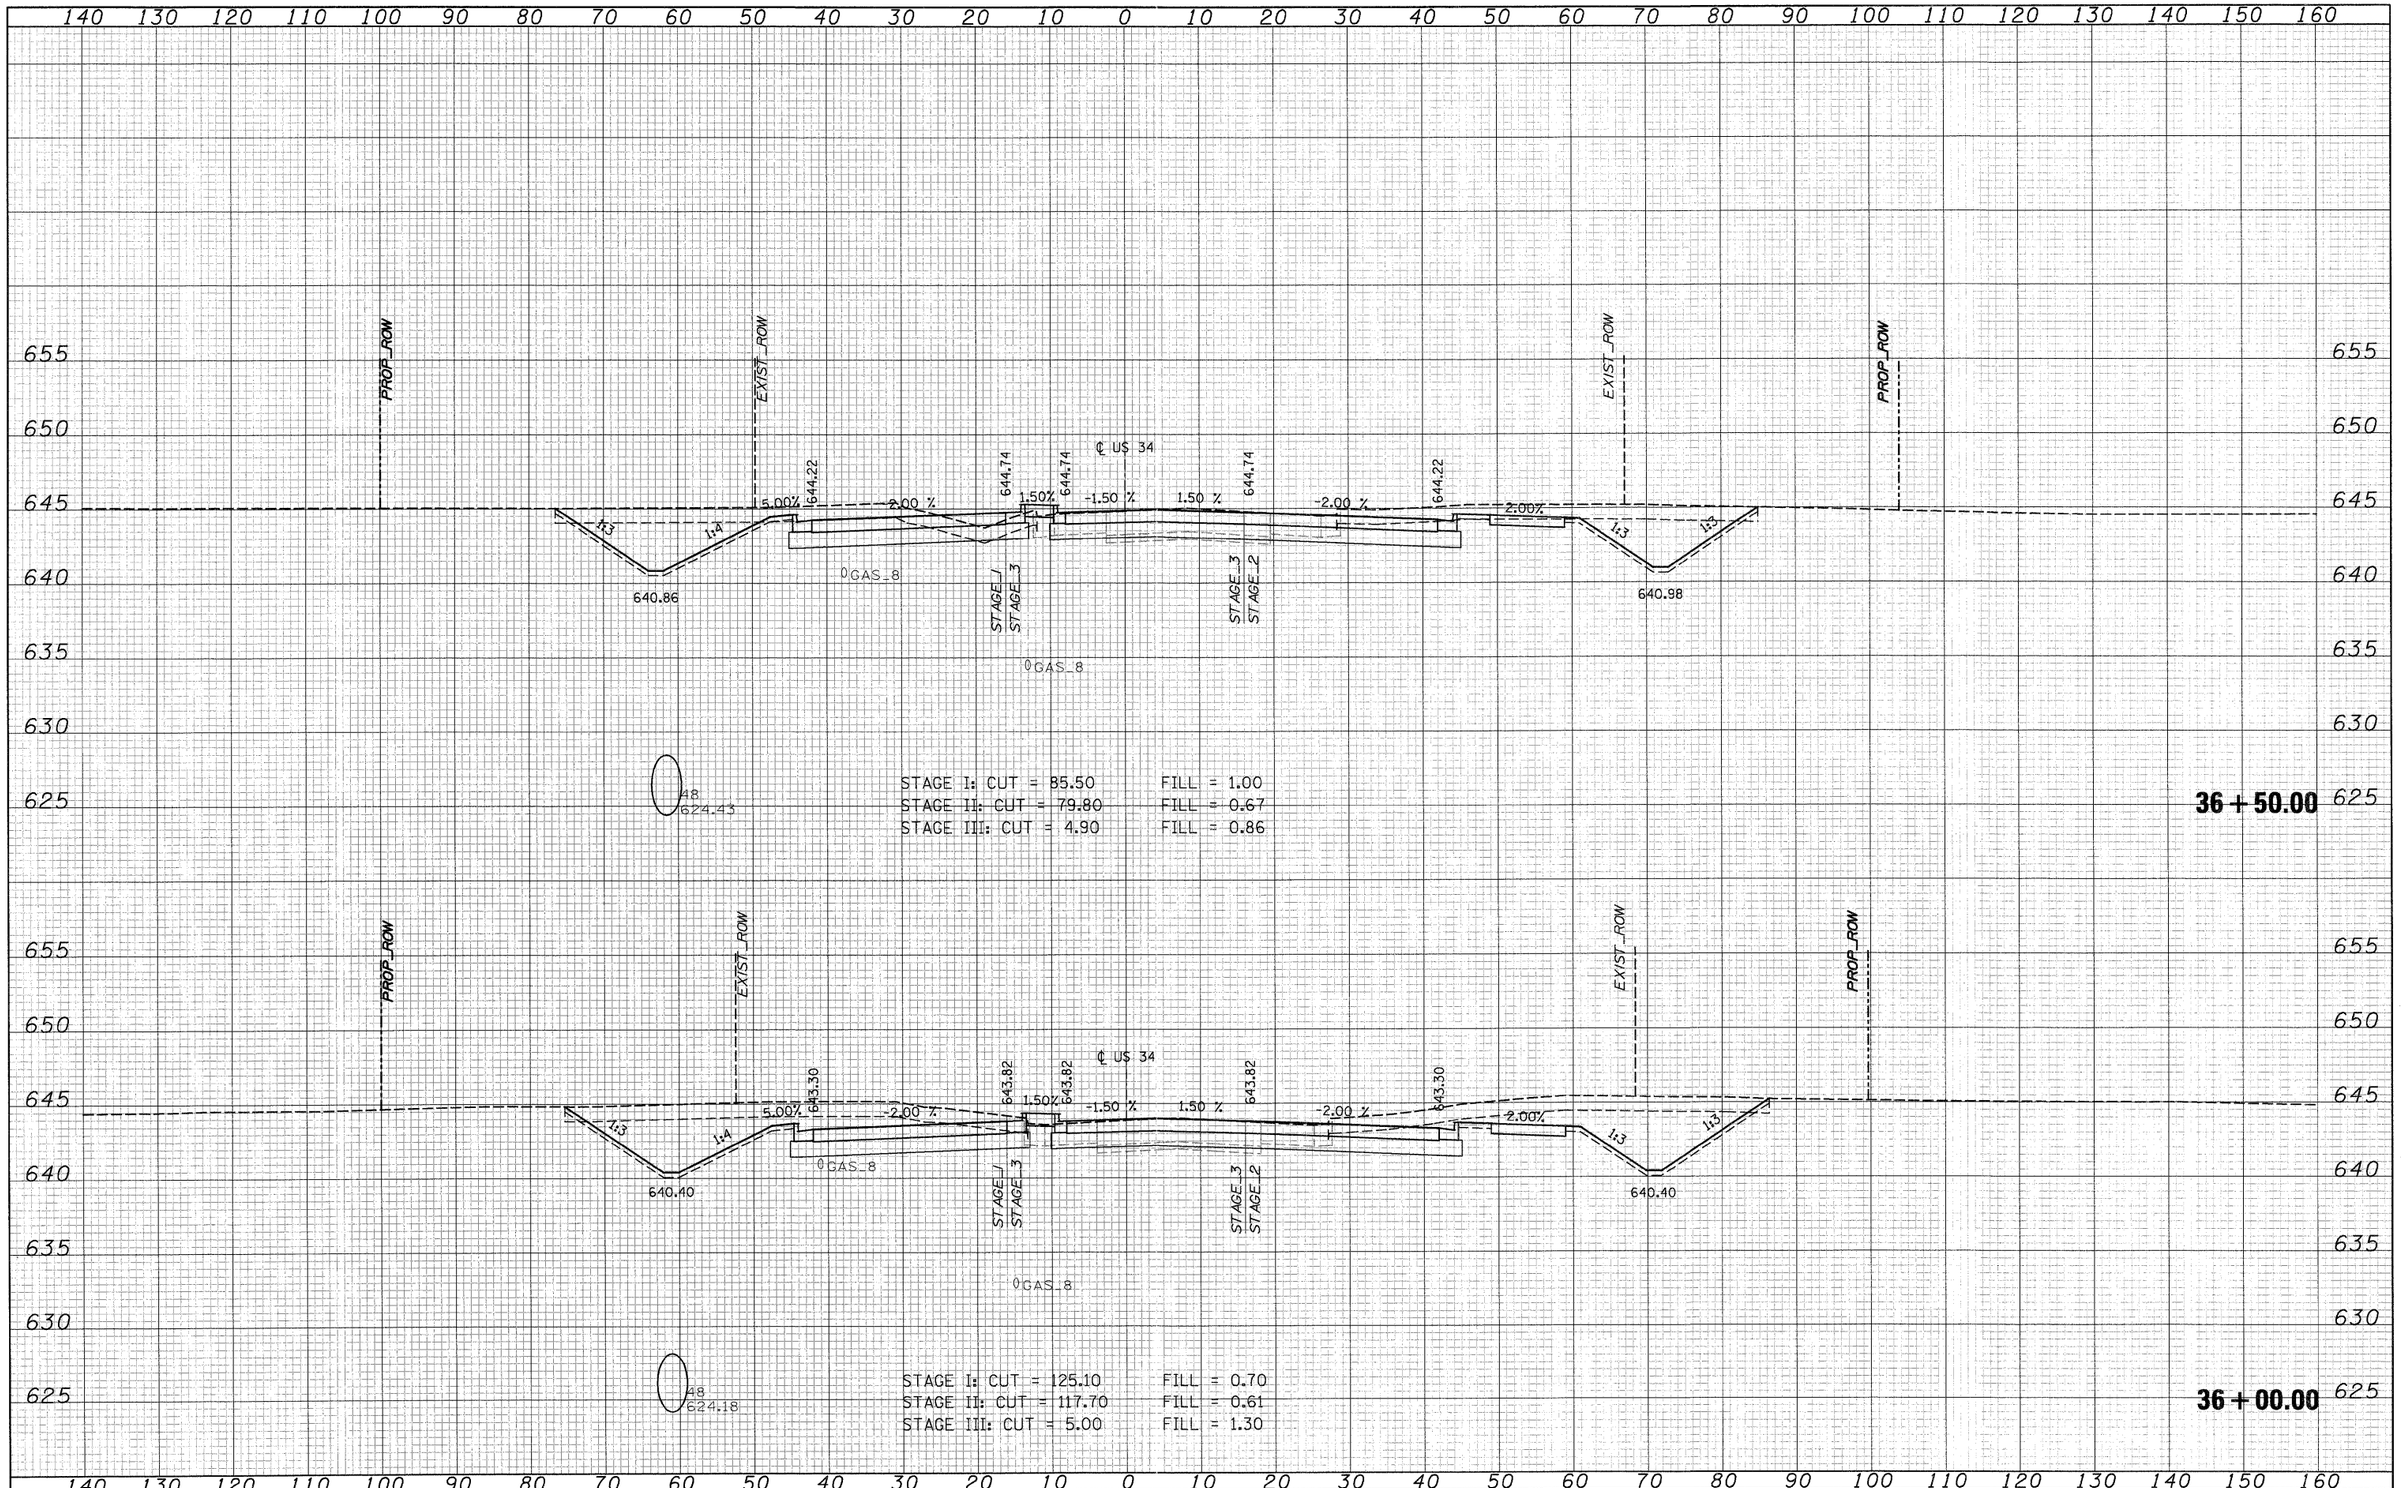


FINAL SURVEY — NOTE BOOK — NO.

| BY | DATE |
|---|---|
| SURVEYED | |
| PLOTTED | |
| TEMPLATE | |
| AREAS | |
| AREAS CHECKED | |

ORIGINAL SURVEY — NOTE BOOK — NO.

| BY | DATE |
|---|---|
| SURVEYED | |
| PLOTTED | |
| TEMPLATE | |
| AREAS | |
| AREAS CHECKED | |

| | | | |
|---|---|---|---|
| FILE NAME = T:\16829-PrairiePkwy-Ph2\Civil\Plans\Xshts\D3869B5-US34xssheet-FINAL-plotting.dgn | USER NAME = | DESIGNED - MMS | REVISED - |
| | | DRAWN - MMS | REVISED - |
| PLOT SCALE = | | CHECKED - KJB | REVISED - |
| PLOT DATE = 19-AUG-2011 08:51 | | DATE 08-18-2011 | REVISED - |

**STATE OF ILLINOIS**
**DEPARTMENT OF TRANSPORTATION**

**U.S. ROUTE 34 CROSS SECTIONS**

SCALE: | SHEET NO. 86 OF 29 SHEETS | STA. 36+00.00 TO STA. 36+50.00

| F.A.P. RTE. | SECTION | COUNTY | TOTAL SHEETS | SHEET NO. |
|---|---|---|---|---|
| 591 | 13R-2;14R-1&BR-1(1);15R-1 | KENDALL | 429 | 372 |
| | | CONTRACT NO. 66985 | | |
| | ILLINOIS FED. AID PROJECT | | | |