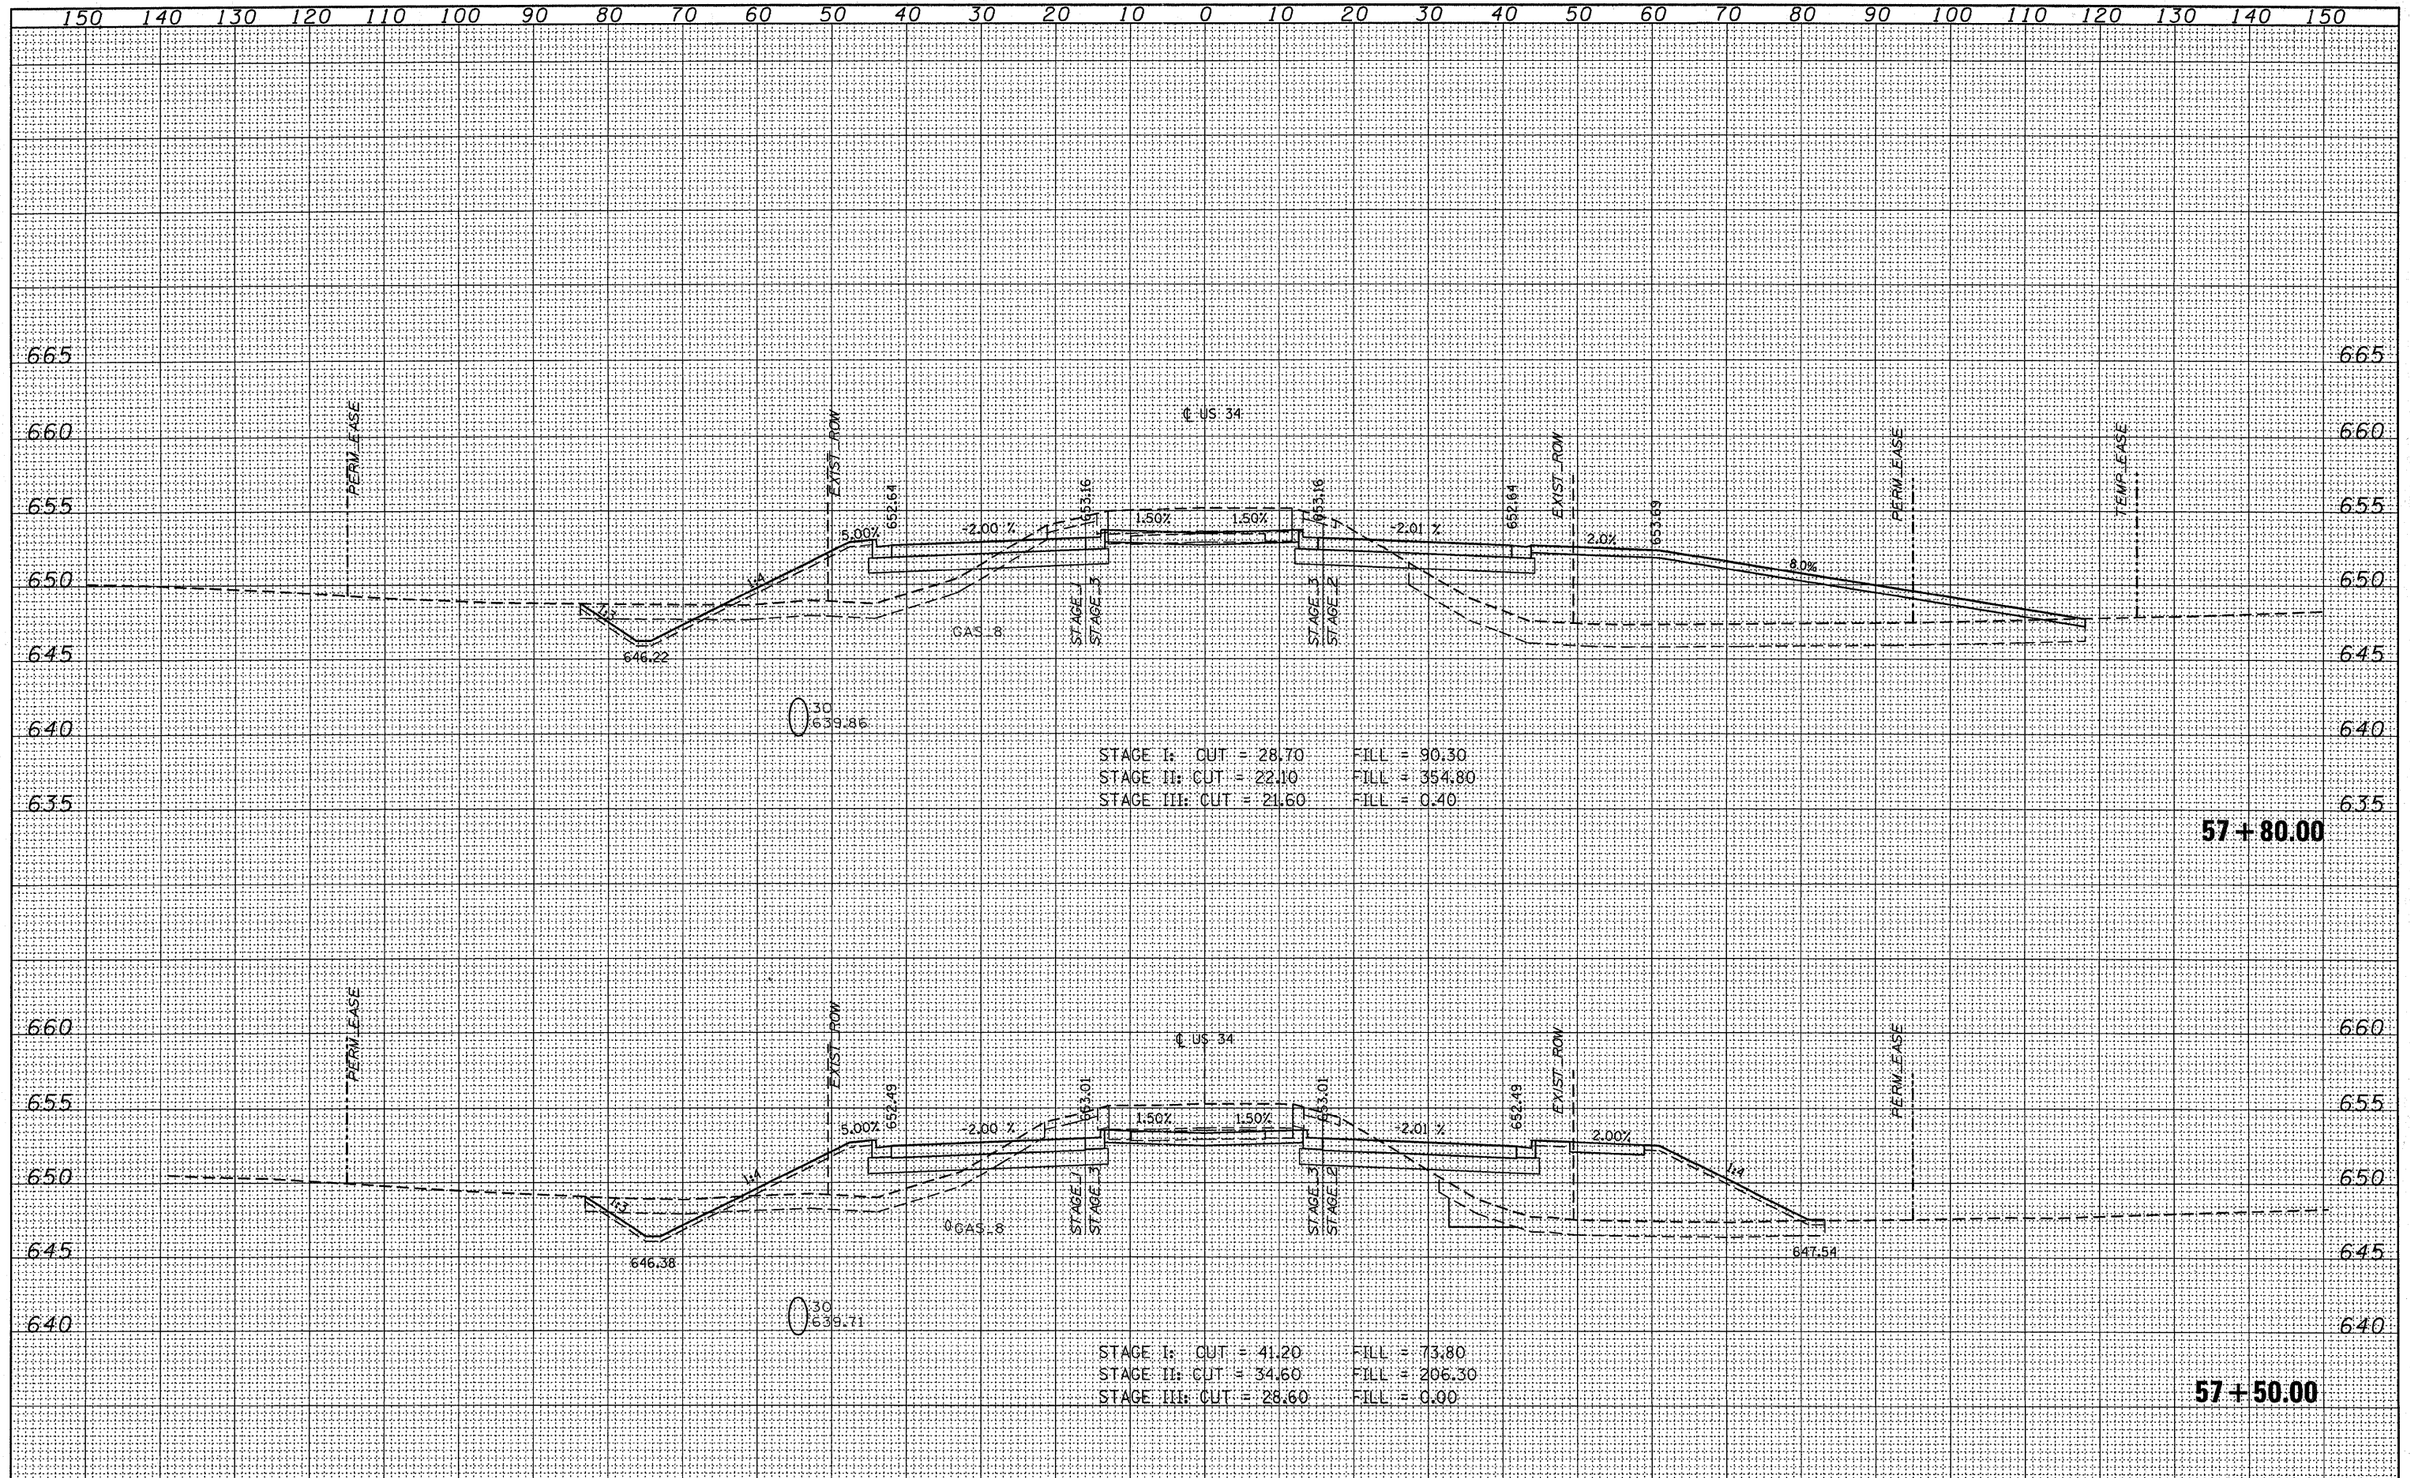

FINAL SURVEY	BY	DATE
SURVEYED		
PLOTTED		
TEMPLATE		
AREAS		
AREAS CHECKED		
NOTE BOOK NO.		

ORIGINAL SURVEY	BY	DATE
SURVEYED		
PLOTTED		
TEMPLATE		
AREAS		
AREAS CHECKED		
NOTE BOOK NO.		

FILE NAME = c:\pw_work\pwidot\duncanbd\d0214252\D366985-US34xssheet-FINAL revised.dgn	USER NAME = duncanbd	DESIGNED - MMS	REVISED - BDD 11/22/2011
	PLOT SCALE = 10.0000 ' / in.	DRAWN - MMS	REVISED -
	PLOT DATE = 11/22/2011	CHECKED - KJB	REVISED -
		DATE 08-18-2011	REVISED -

STATE OF ILLINOIS
DEPARTMENT OF TRANSPORTATION

U.S. ROUTE 34 CROSS SECTIONS

SCALE: | SHEET NO. 50 OF 86 SHEETS | STA. 57+50.00 TO STA. 57+80.00

F.A.P. RTE.	SECTION	COUNTY	TOTAL SHEETS	SHEET NO.
591	13R-2;14R-1&BR-1(1);15R-1	KENDALL	429	393
		CONTRACT NO. 66985		
		ILLINOIS FED. AID PROJECT		