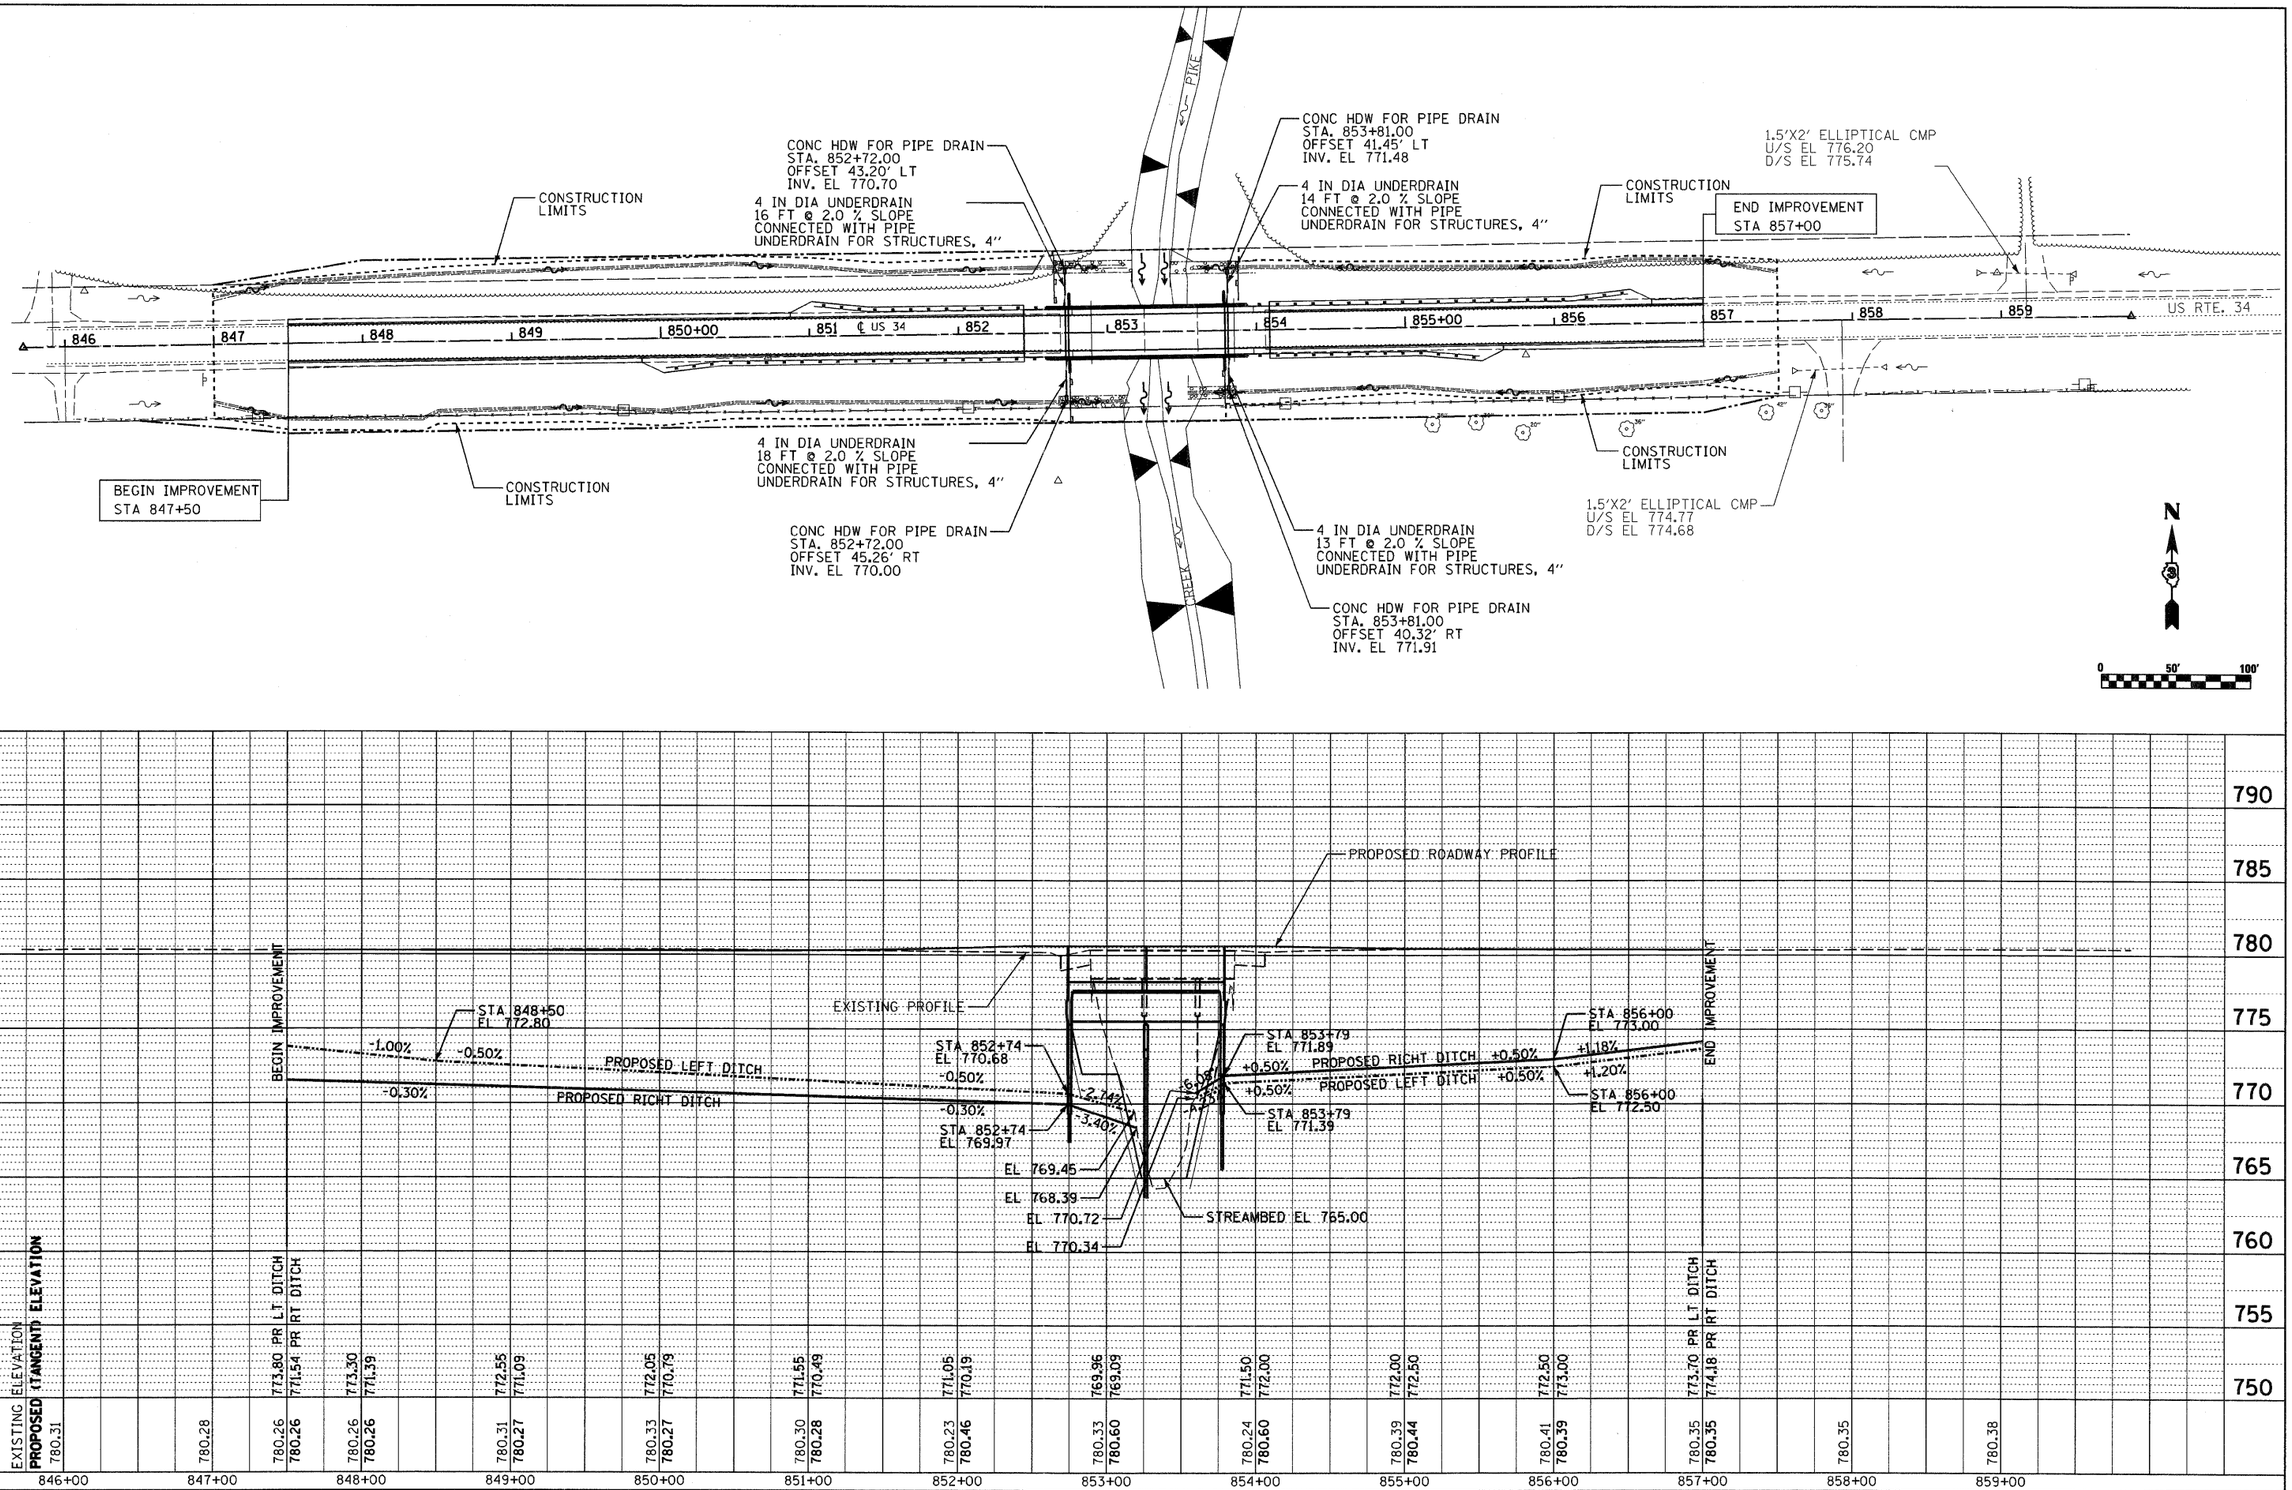

PLAN
NOTE BOOK
NO.
SURVEYED
PLOTTED
ALIGNMENT CHECKED
RT. OF WAY CHECKED
CADD FILE NAME
BY
DATE

PROFILE
NOTE BOOK
NO.
SURVEYED
PLOTTED
GRADES CHECKED
BLDG. NOTED
STRUCTURE NOTATNS CHKD
BY
DATE

DELTA ENGINEERING GROUP, LLC
CONSULTING ENGINEERS, CONSTRUCTION MANAGERS, SURVEYORS
111 W. JACKSON BLVD., SUITE 912
CHICAGO, IL 60604

USER NAME = kkhan	DESIGNED DB	REVISED -	
	DRAWN DB	REVISED -	
PLOT SCALE = $SCALE$	CHECKED AS	REVISED -	
PLOT DATE = 10/11/2011	DATE OCTOBER 14, 2011	REVISED -	

STATE OF ILLINOIS
DEPARTMENT OF TRANSPORTATION

DRAINAGE PLAN AND PROFILE

SCALE: 1": 50' | SHEET NO. 15 OF 61 SHEETS | STA. 847+50 TO STA. 856+10

F.A.P. RTE.	SECTION	COUNTY	TOTAL SHEETS	SHEET NO.
587	(22 BR)BR	BUREAU	61	15
		CONTRACT NO. 66995		
FED. ROAD DIST. NO.	ILLINOIS	FED. AID PROJECT		

FILE NAME = gi\zp101101\cadd sheets\rdwySN-006-0183-15drainage_pp-sht1.dgn