STATE OF ILLINOIS
DEPARTMENT OF TRANSPORTATION

ROUTE NO.	SECTION	COUNTY	TOTAL SHEETS	SHEET NO.
FA 587		BUREAU	6	6
FED. ROAD DIST. NO.		STATE	FED. AID PROJECT	

SHEET NO. 2
2 SHEETS

Contract Number: 66830

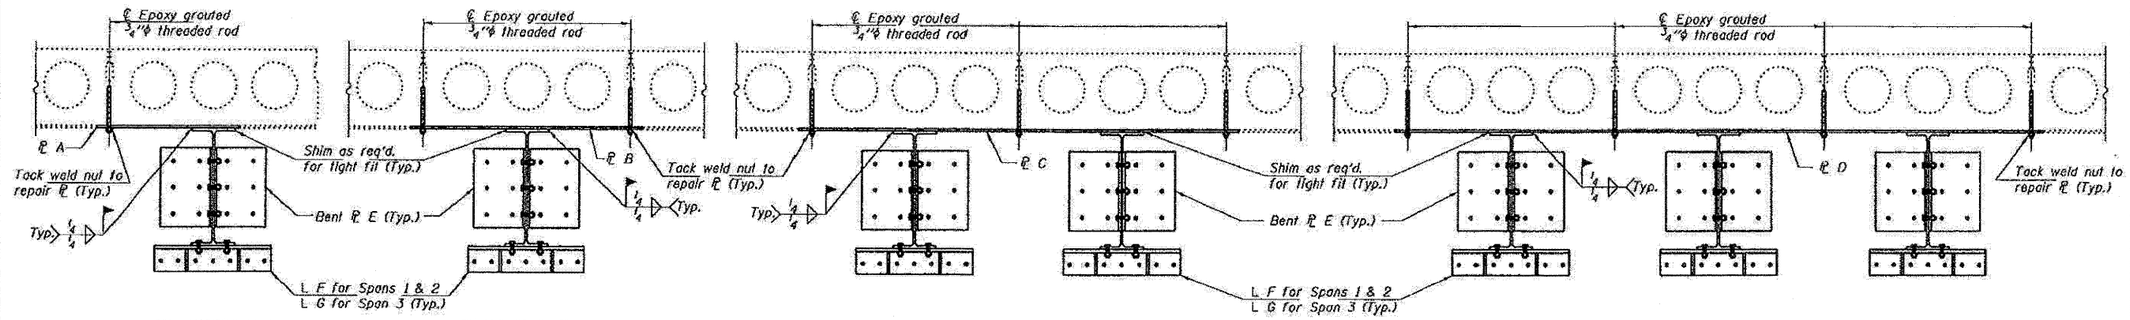

SECTION A-A

SECTION B-B

SECTION C-C

SECTION D-D

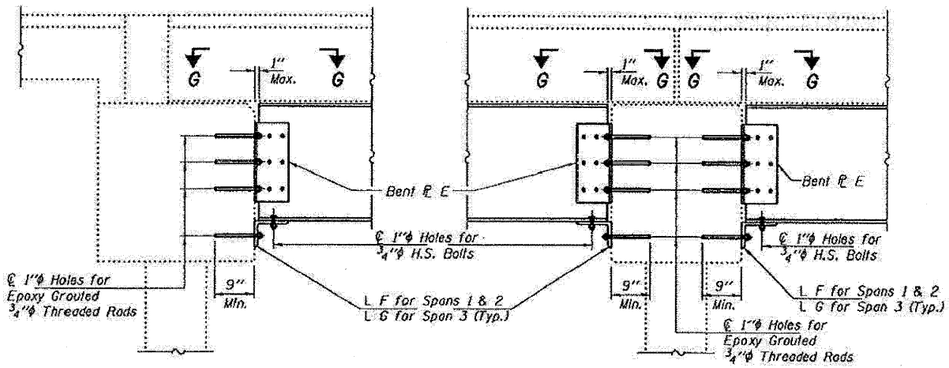

SECTION E-E

SECTION F-F

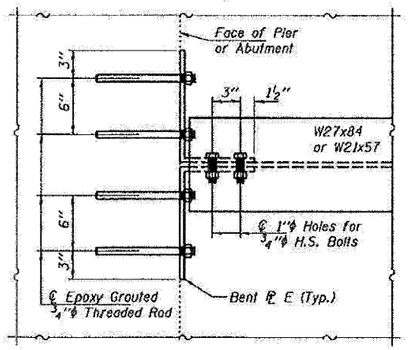

SECTION G-G

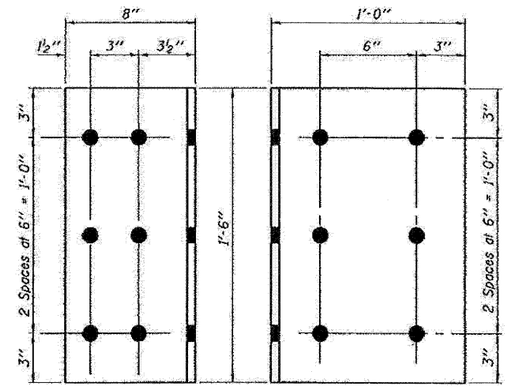

BENT ℄ E

Bent ℄ ½" x 1'-6" x 1'-8"
(44 Required)

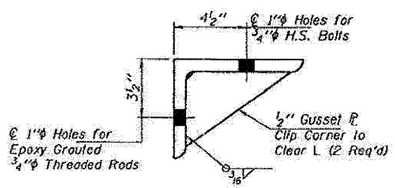

TYPICAL SECTION THRU ANGLE F & G

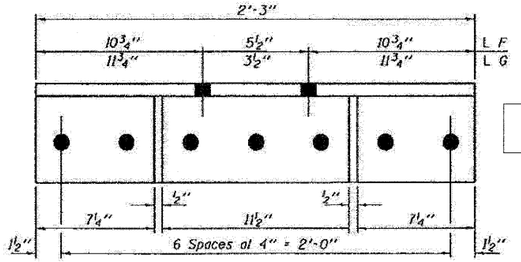

ANGLE F & G

L 8 x 6 x ¾ x 2'-3"
L F (14 Required)
L G (8 Required)

EXISTING PLANS FOR INFORMATION ONLY
S.N. 006-0147

REPAIR DETAILS
F.A. RT. 587 OVER
PIKE CREEK
BUREAU COUNTY
SN 006-0147

DESIGNED	VHV
CHECKED	DAB
DRAWN	Steffen
CHECKED	VHV DAB

APRIL 15, 2008
EXAMINED _____ ENGINEER OF STRUCTURAL SERVICES
PASSED _____ ENGINEER OF BRIDGES AND STRUCTURES

PLAN: SURVEYED, PLOTTED, ALIGNMENT CHECKED, RT. OF WAY CHECKED, CADD FILE NAME, NOTE BOOK, NO., BY, DATE
PROFILE: SURVEYED, PLOTTED, GRADES CHECKED, BM. NOTED, STRUCTURE NOTATNS CHKD, NOTE BOOK, NO., BY, DATE

...\deck beams fy08\0060147.dan 15-Apr-08 11:14:09

DELTA ENGINEERING GROUP, LLC

USER NAME = kkhan	DESIGNED DB	REVISED -	
	DRAWN DB	REVISED -	
PLOT SCALE = $SCALE$	CHECKED AS	REVISED -	
PLOT DATE = 10/11/2011	DATE OCTOBER 14, 2011	REVISED -	

STATE OF ILLINOIS
DEPARTMENT OF TRANSPORTATION

EXISTING PLAN – STRUCTURE

SCALE: NTS | SHEET NO. 51 OF 61 SHEETS | STA. | TO STA.

F.A.P. RTE.	SECTION	COUNTY	TOTAL SHEETS	SHEET NO.
587	(22 BR)BR	BUREAU	61	51
		CONTRACT NO. 66995		
FED. ROAD DIST. NO.	ILLINOIS	FED. AID PROJECT		

FILE NAME = g:\zp1211101\cadd sheets\rdwySN-006-0183-51exist-structure.dgn