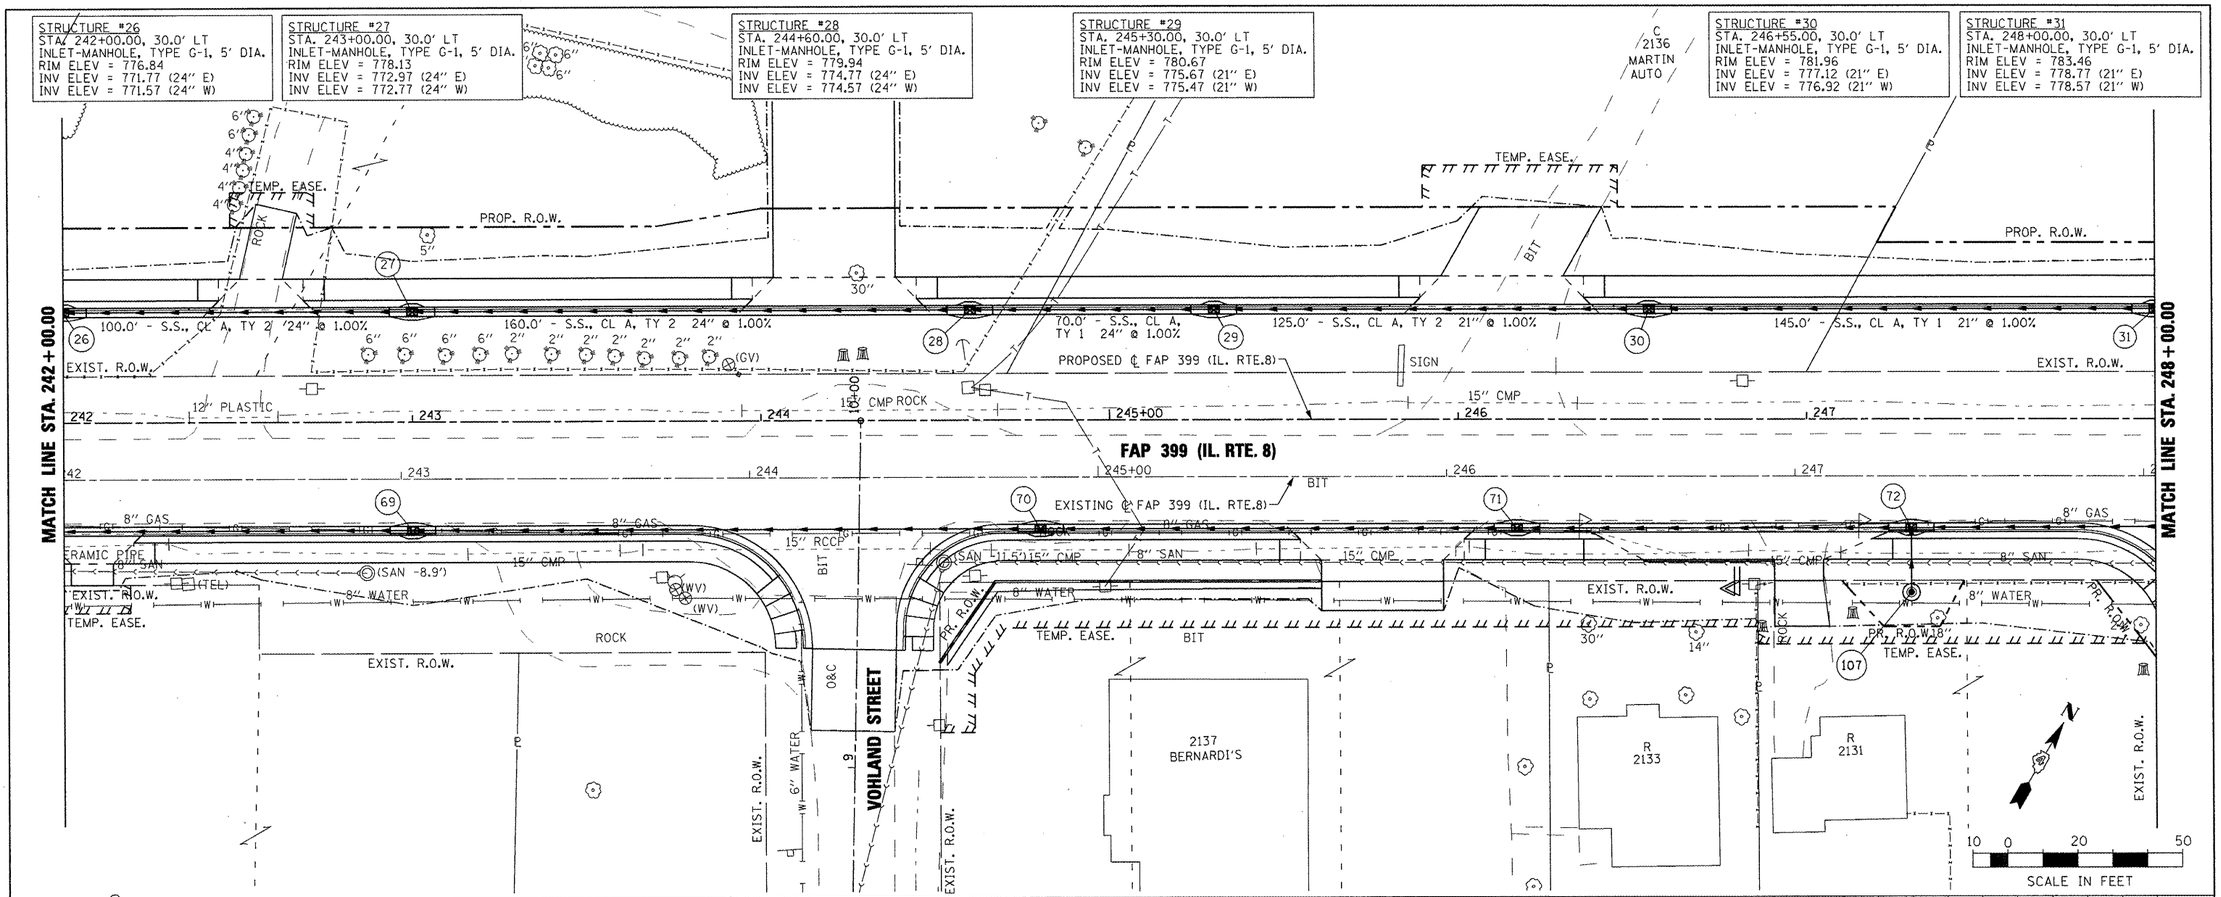

FILE NAME = x:\projects\200803566\dgn\D4-Rte8-sht-DRAIN-8_NORTH.dgn	USER NAME = IDOT	DESIGNED -	REVISED -
	PLOT SCALE = 40.0000 ' / IN.	DRAWN -	REVISED -
	PLOT DATE = 10/21/2011	CHECKED -	REVISED -
		DATE -	REVISED -

STATE OF ILLINOIS
DEPARTMENT OF TRANSPORTATION

FAP 399 (IL. RTE. 8)
DRAINAGE PLAN AND PROFILE - NORTH

SCALE: AS SHOWN | SHEET NO. OF SHEETS | STA. 242+00.00 TO STA. 248+00.00

F.A. RTE.	SECTION	COUNTY	TOTAL SHEETS	SHEET NO.
399	36 R-7	TAZEWELL	390	184

CONTRACT NO. 68370

ILLINOIS FED. AID PROJECT