SEC. 8, T 19 N, R 12 W, 2ND PM

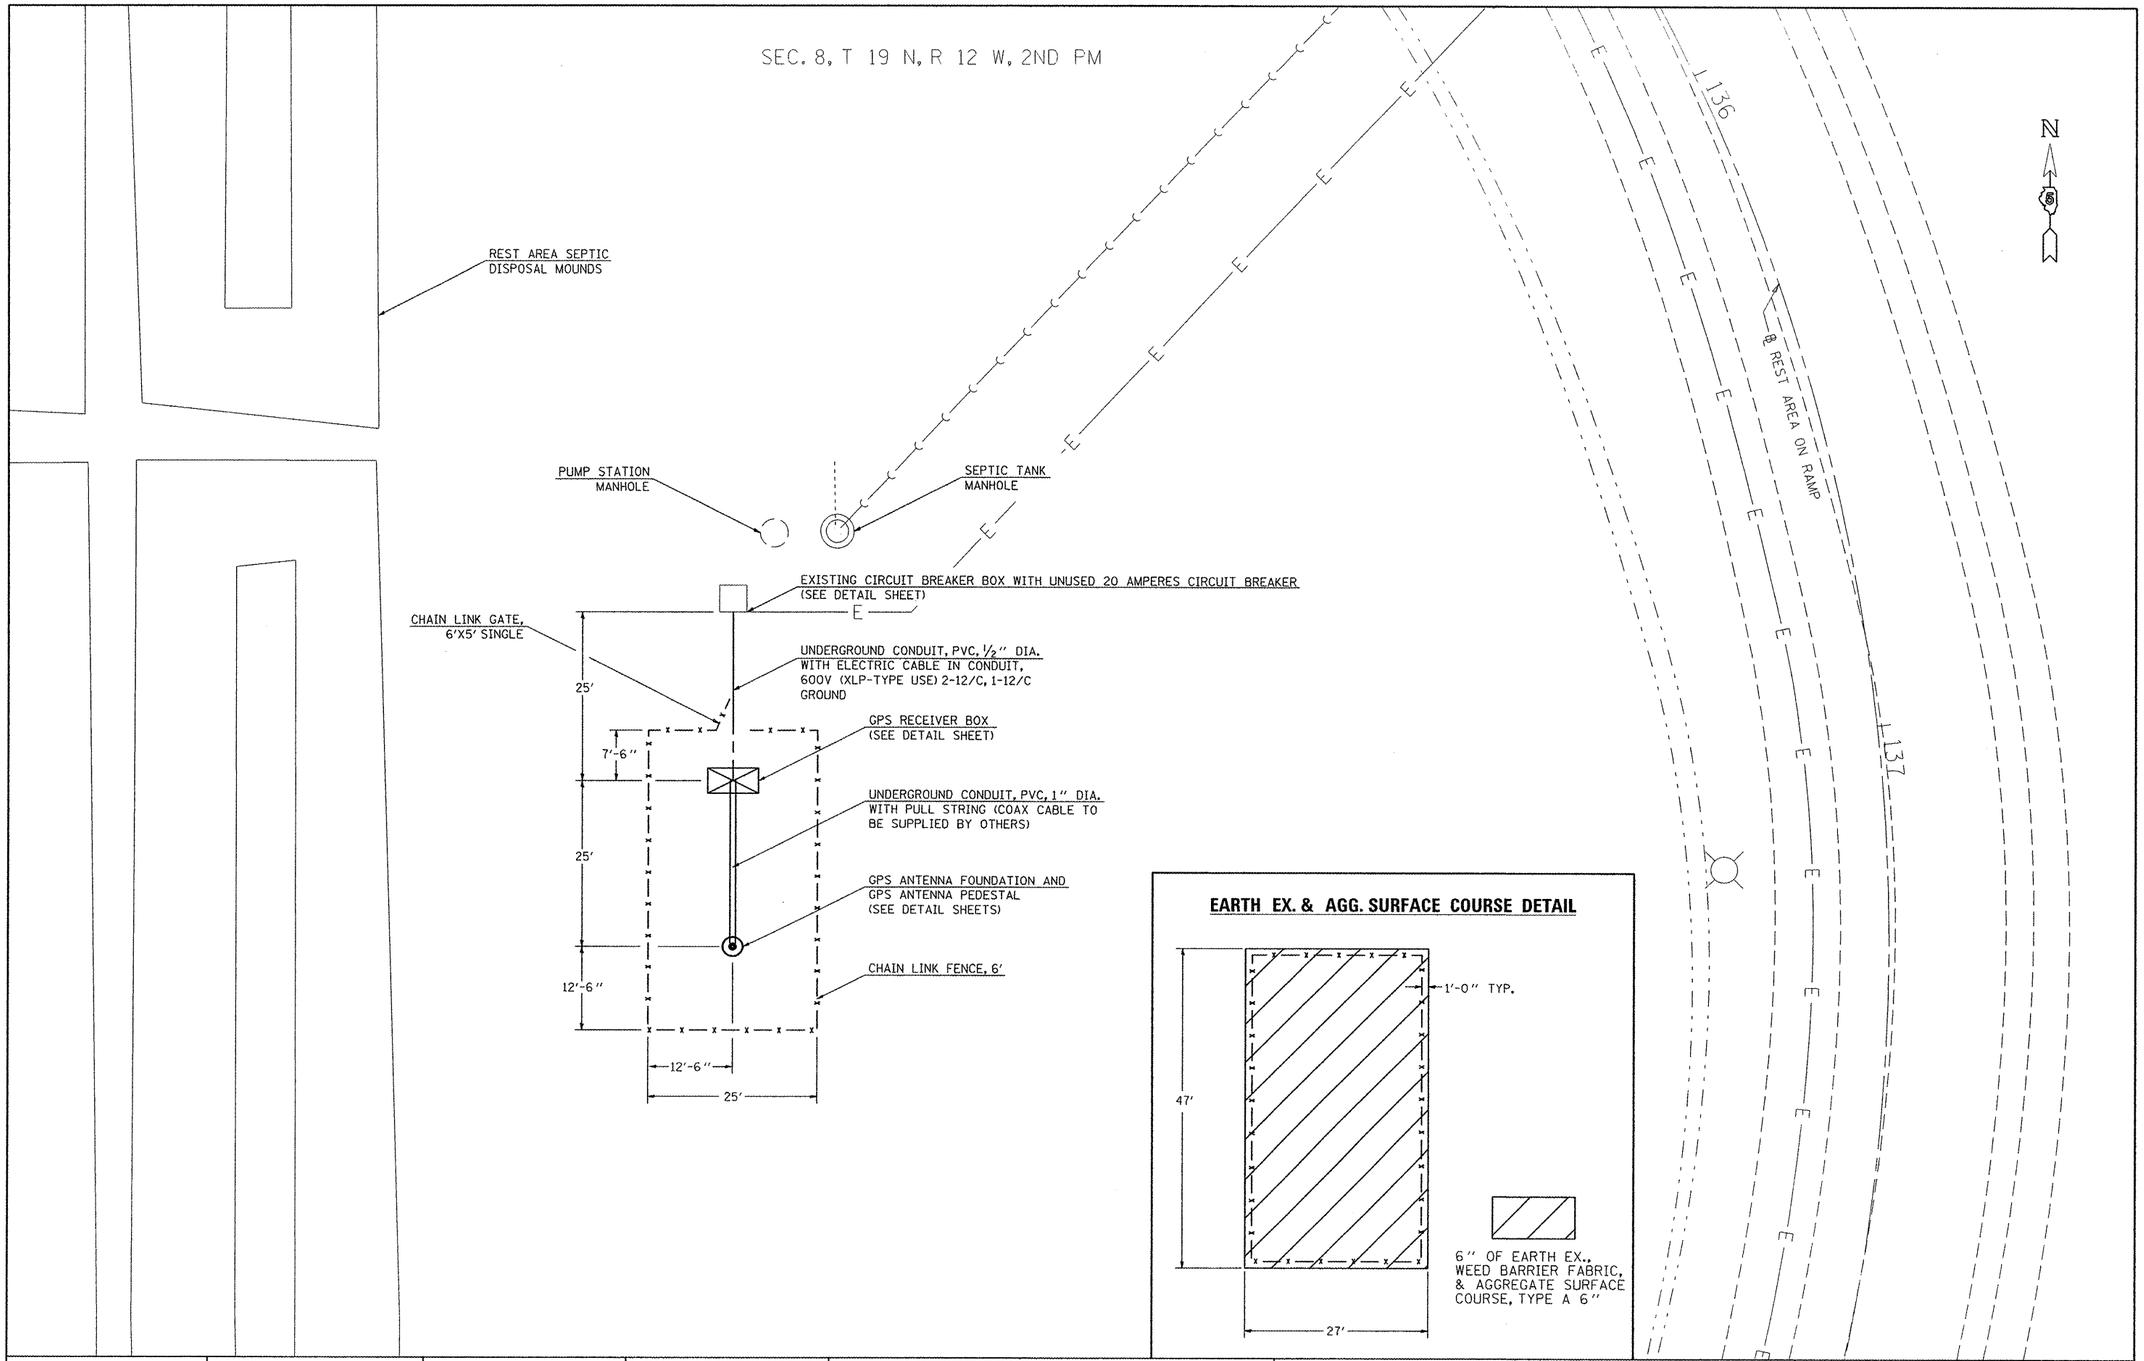

FILE NAME = c:\pw_work\pwidot\hogenbj\d0273753\D570963-sht-plan.dgn	USER NAME = hogenbj	DESIGNED - BJH 8/19/2011	REVISED -
		DRAWN - ____	REVISED -
	PLOT SCALE = 20.0000 ' / in.	CHECKED - ____	REVISED -
	PLOT DATE = 10/5/2011	DATE - _____	REVISED -

STATE OF ILLINOIS
DEPARTMENT OF TRANSPORTATION

GPS STATION PLAN SHEET

SCALE: ____ | SHEET NO. 1 OF 1 SHEETS | STA. ____ TO STA. ____

F.A.I. RTE.	SECTION	COUNTY	TOTAL SHEETS	SHEET NO.
74	GPS CORE STATION 2012-1	VERMILION	8	5

CONTRACT NO. 70963

ILLINOIS FED. AID PROJECT