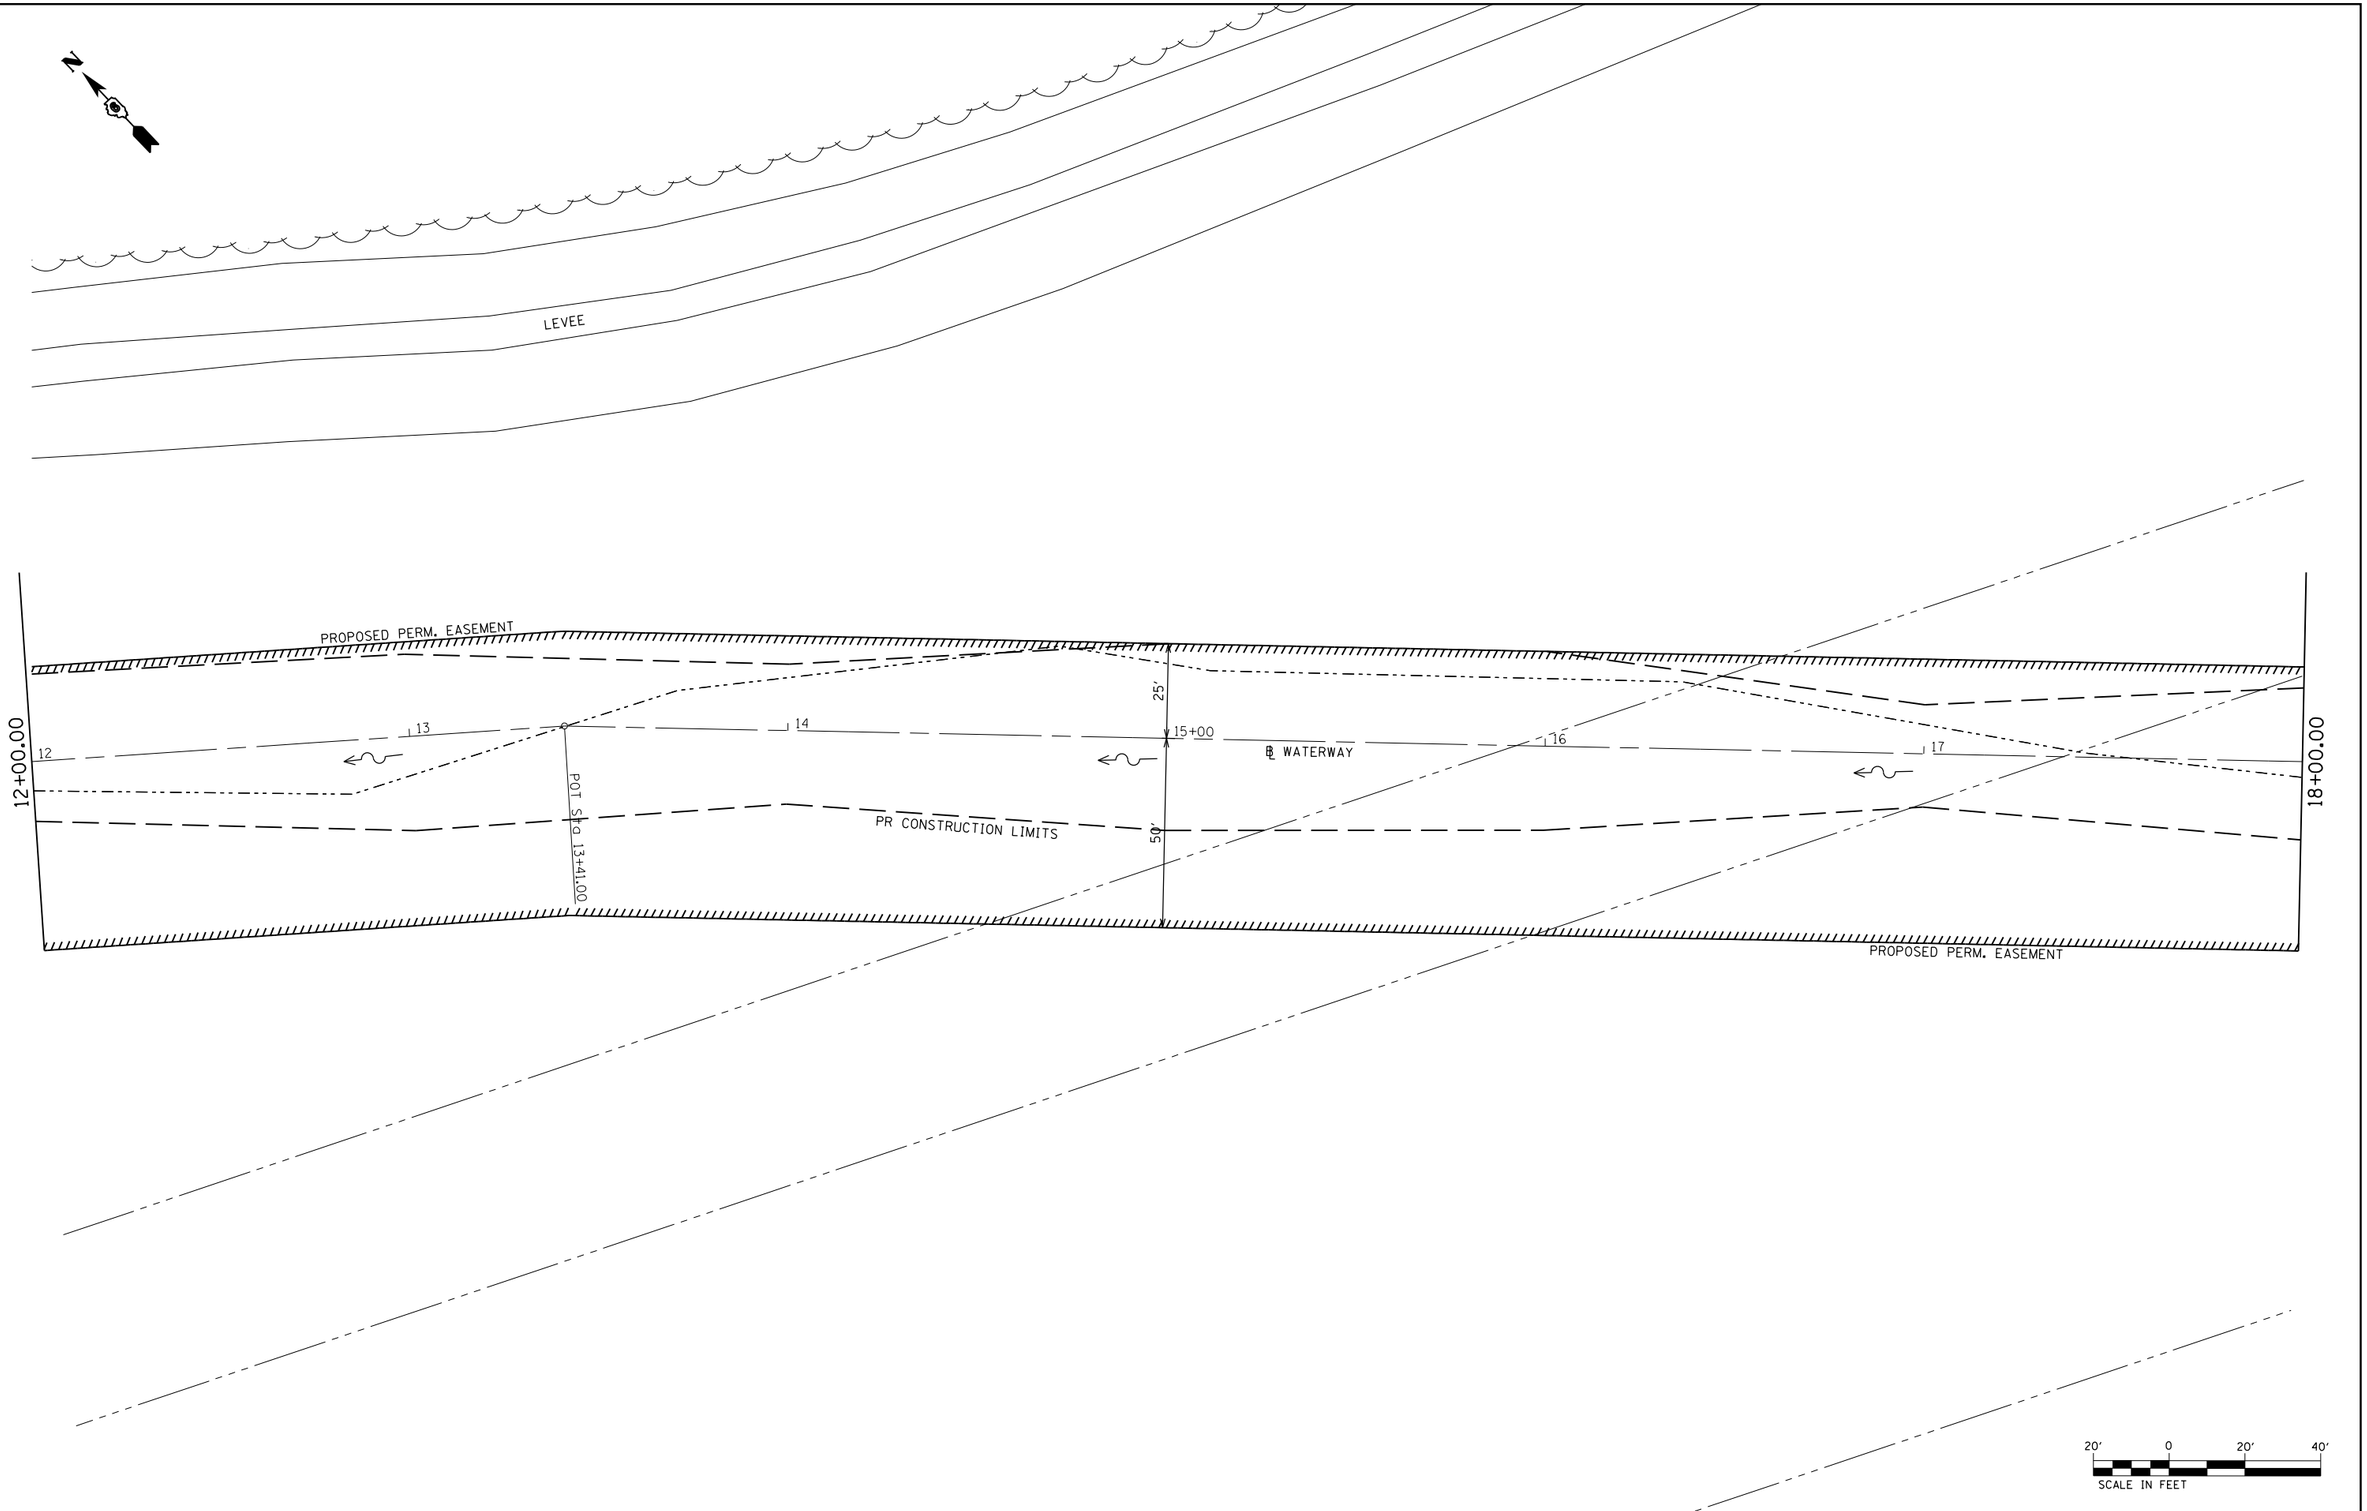

The VOLKERT/DMA Joint Venture	USER NAME = sparksgw	DESIGNED - DRH	REVISED -	STATE OF ILLINOIS DEPARTMENT OF TRANSPORTATION	WATERWAY PLAN	F.A.P. RTE.	SECTION	COUNTY	TOTAL SHEETS / SHEET NO.
		DRAWN - DRH	REVISED -			614	144 (B-4); 144 (B-5)	CASS	97 / 23
	PLOT SCALE = 40.0000 ' / in.	CHECKED - VAM	REVISED -					CONTRACT NO. 72B55	
	PLOT DATE = Aug-31-2011 09:40:59AM	DATE - 8/26/2011	REVISED -		SCALE: 1"=20' / SHEET NO. 3 OF 6 SHEETS / STA. 12+00 TO STA. 18+00	FED. ROAD DIST. NO.	ILLINOIS	FED. AID PROJECT	