F.A.P. RTE.	SECTION	COUNTY	TOTAL SHEETS	SHEET NO.
310	69-1X,L,SGI	MORGAN	314	23
STA.		TO STA.		
FED. ROAD DIST. NO. 7		ILLINOIS	FED. AID PROJECT	

ARCHIVED LIGHTING PLANS

FOR INFORMATION ONLY

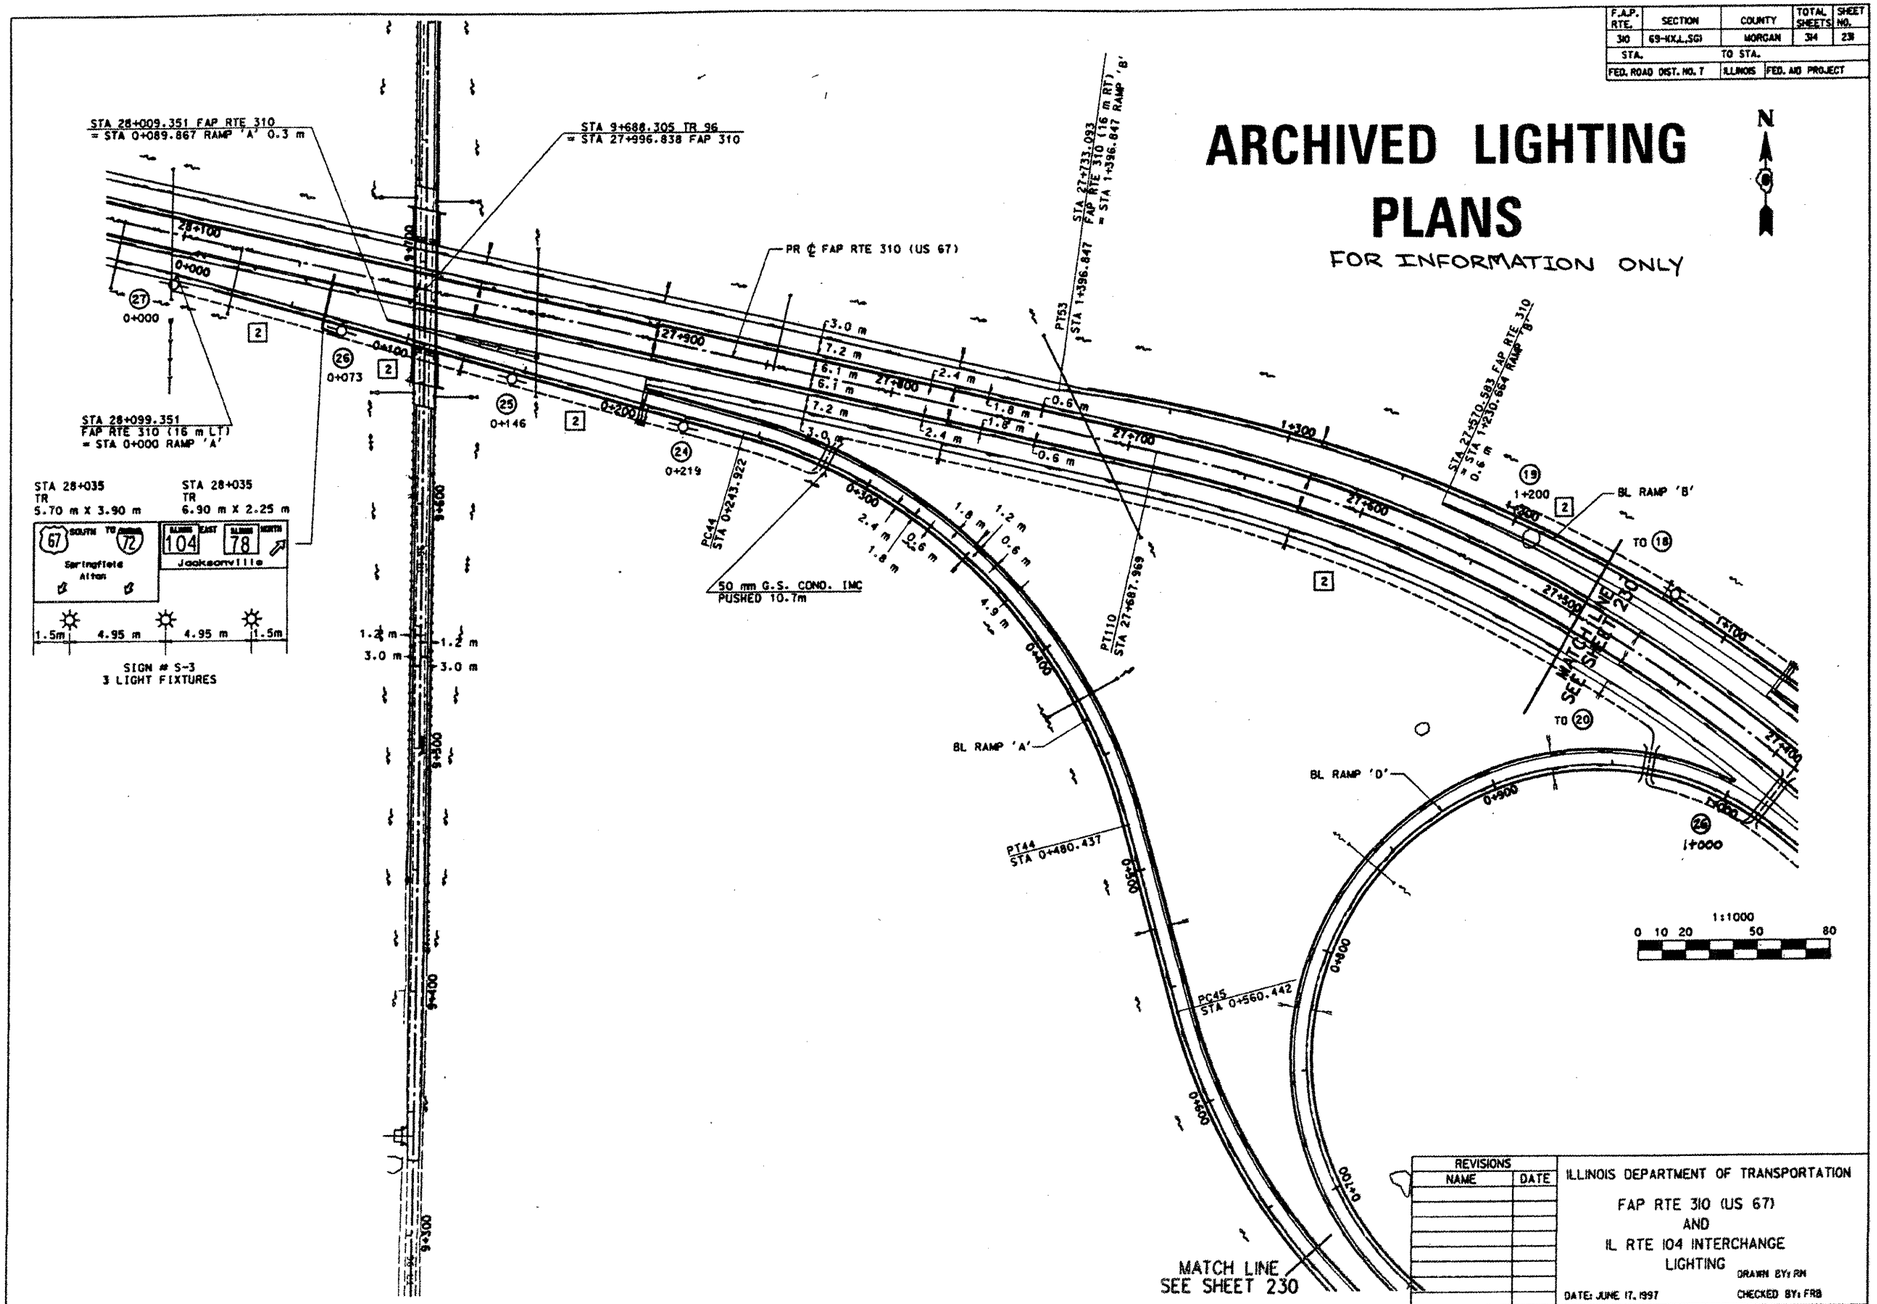

REVISIONS	
NAME	DATE

ILLINOIS DEPARTMENT OF TRANSPORTATION

FAP RTE 310 (US 67)
AND
IL RTE 104 INTERCHANGE
LIGHTING

DRAWN BY: RM
DATE: JUNE 17, 1997 CHECKED BY: FRB

FILE NAME =	USER NAME = jamesse	DESIGNED -	REVISED -
c:\pw_work\pwidot\jamesse\d0244788\D672E13-sht-lightingdetails.dgn		DRAWN -	REVISED -
	PLOT SCALE = 2638.937 ' / in.	CHECKED -	REVISED -
	PLOT DATE = Sep-21-2011 @ 3:36:12PM	DATE -	REVISED -

STATE OF ILLINOIS
DEPARTMENT OF TRANSPORTATION

ARCHIVED LIGHTING PLANS

SCALE: _____ SHEET ___ OF ___ SHEETS STA. _____ TO STA.

F.A.P. RTE.	SECTION	COUNTY	TOTAL SHEETS	SHEET NO.
310	(69-1)L-1	MORGAN	17	15
		CONTRACT NO. 72E13		
		ILLINOIS FED. AID PROJECT		