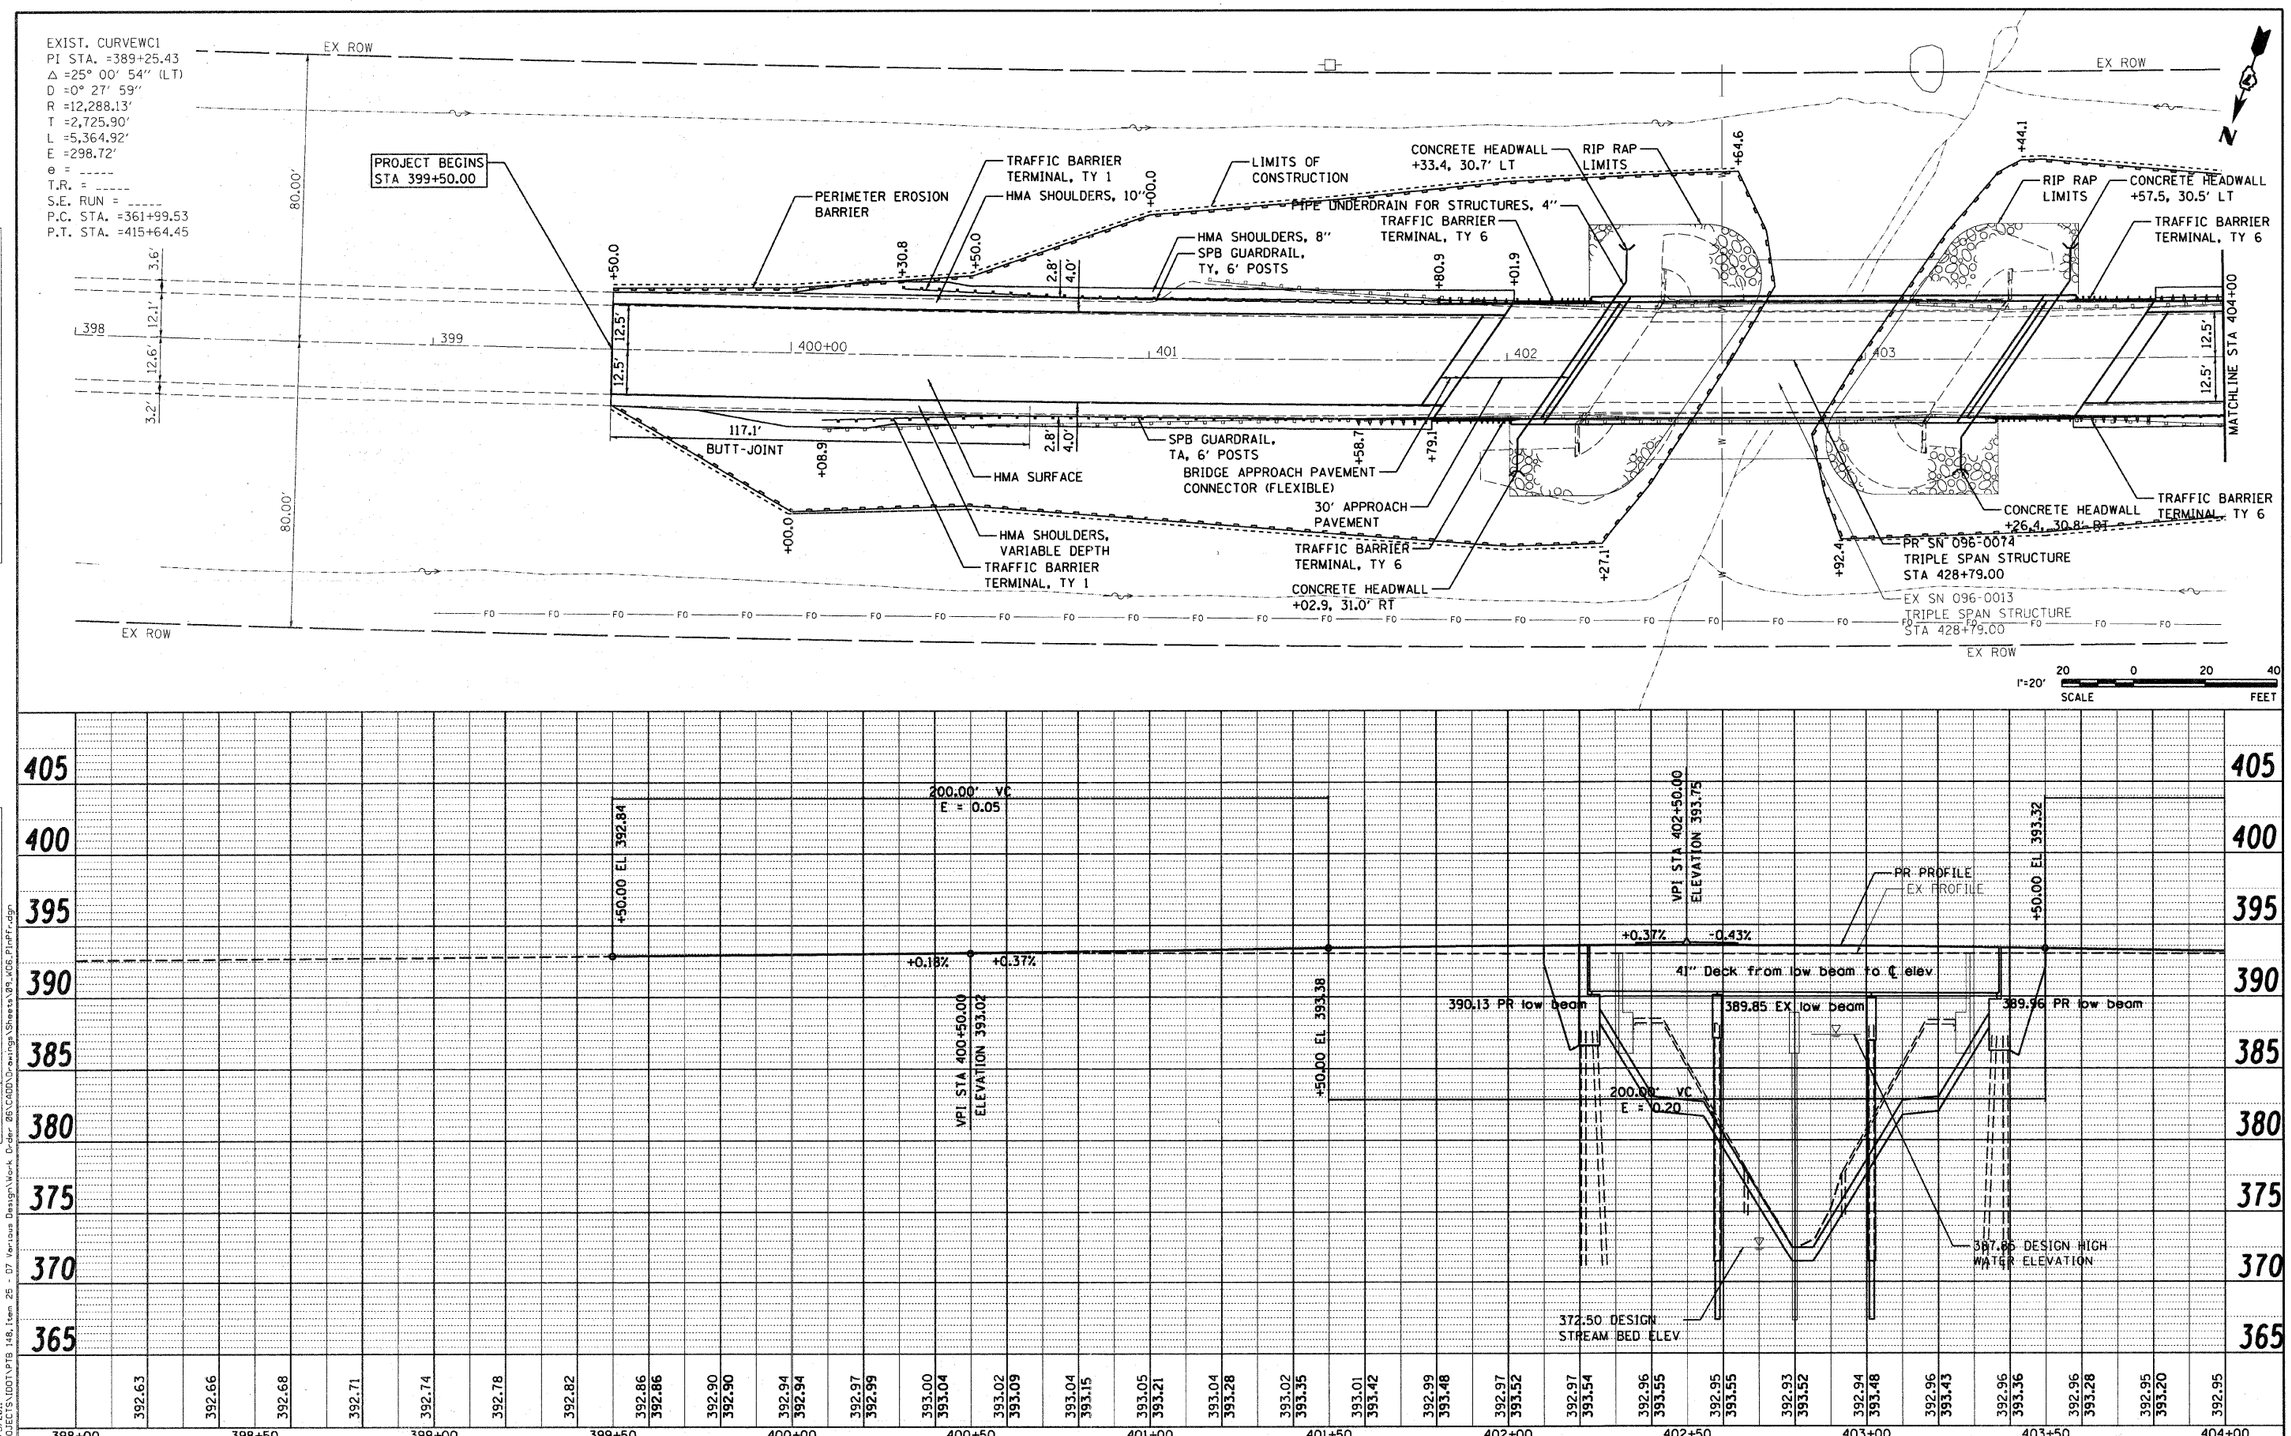

PLAN — NOTE BOOK NO. — SURVEYED — PLOTTED — ALIGNMENT CHECKED — RT. OF WAY CHECKED — CADD FILE NAME — BY — DATE

PROFILE — NOTE BOOK NO. — SURVEYED — PLOTTED — GRADES CHECKED — B.M. NOTED — STRUCTURE NOTAT'NS CHKD — BY — DATE

PRINTED DATE: 11/3/2011
FILE NAME: N:\PROJECTS\IDOT\PTB 148, Item 25 - D7 Various Design\Work Order 06\CADD\Drawings\Sheets\09_WC6_PlnPfr.dgn

ESI CONSULTANTS, LTD Excellence. Service. Integrity	USER NAME = $USER$	DESIGNED - JEH	REVISED -
		DRAWN - JEH	REVISED -
	PLOT SCALE = 20.0000 ' / IN.	CHECKED - DF	REVISED -
	PLOT DATE = 11/3/2011	DATE - 3-21-2011	REVISED -

STATE OF ILLINOIS
DEPARTMENT OF TRANSPORTATION

SN: 096-0074
ROADWAY PLAN AND PROFILE

SCALE: 1" = 20' | SHEET NO 1 OF 2 SHEETS | STA 399+50 TO STA 404+00

F.A.P. RTE	SECTION	COUNTY	TOTAL SHEETS	SHEET NO
823	(22,B2A)B-1 & (22,B2B)B-1	WAYNE	85	9
		CONTRACT NO 74216		
		ILLINOIS FEDERAL AID PROJECT		