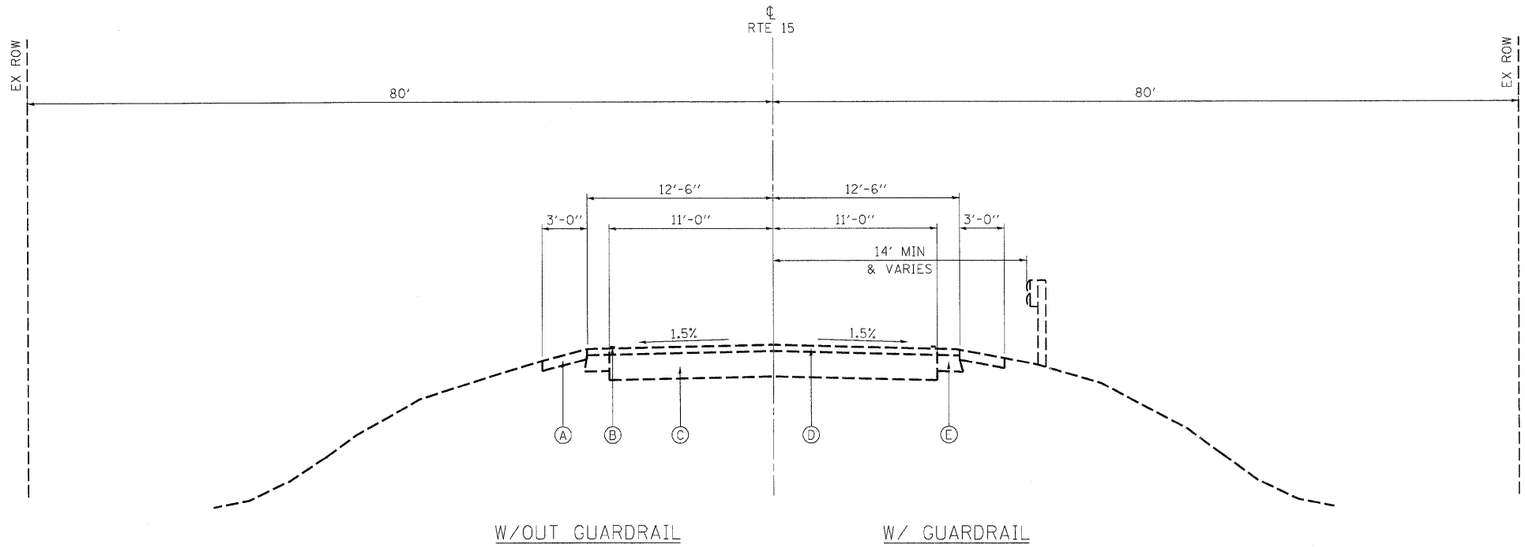

EXISTING TYPICAL SECTION

LOOKING WEST
STA 424+30.00 TO STA 427+70.75
BRIDGE OMISSION
STA 429+87.25 TO STA 433+30.00

LEGEND

EXISTING

- Ⓐ EX AGGREGATE SHOULDER, 6" (TYP)
- Ⓑ STRIPING
- Ⓒ EX CONCRETE PAVEMENT
- Ⓓ EX ASPHALT SURFACE, 5 1/2" (TYP)
- Ⓔ EX ASPHALT SHOULDER, 6"

PROPOSED

- ① HOT-MIX ASPHALT SHOULDERS, 8"
- ② HOT-MIX ASPHALT SHOULDERS, 10"
- ③ HOT-MIX ASPHALT SURFACE REMOVAL, 1/2"
- ④ HOT-MIX ASPHALT BINDER COURSE, IL-19.0, N-70
- ⑤ HOT-MIX ASPHALT SURFACE COURSE, MIX "C", N-70, 1 1/2"
- ⑥ PORTLAND CEMENT CONCRETE BASE COURSE WIDENING 10"
- ⑦ HOT-MIX ASPHALT SHOULDERS

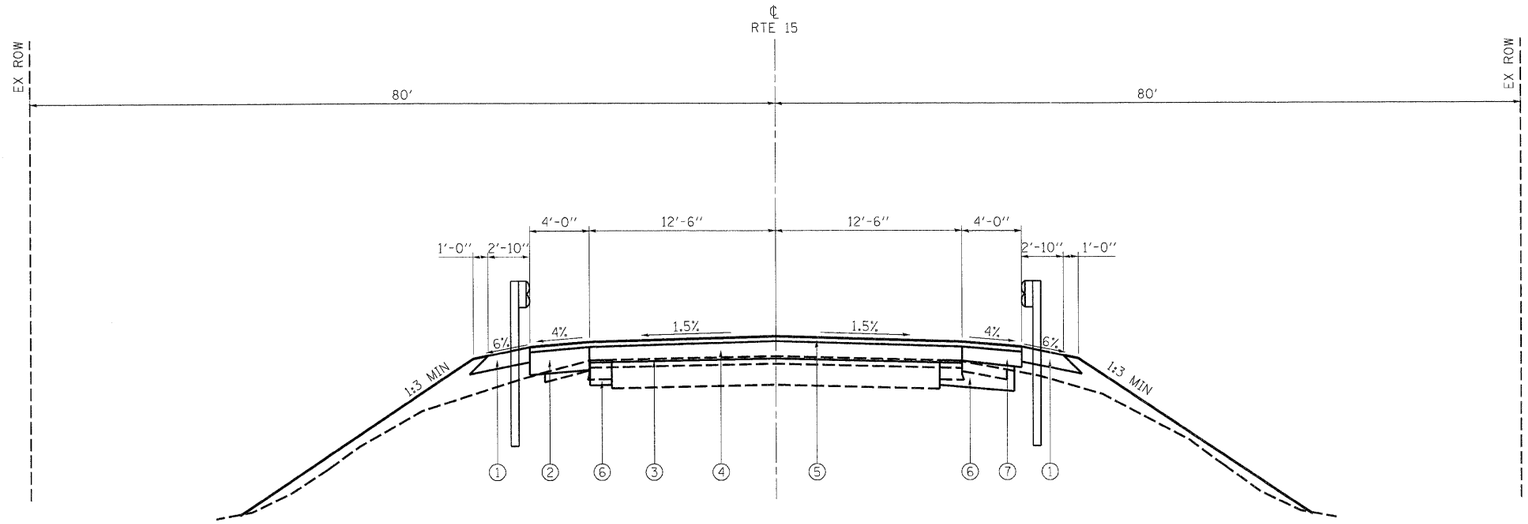

PROPOSED TYPICAL SECTION

LOOKING WEST
STA 424+30.00 TO STA 427+70.75
BRIDGE OMISSION
STA 4299+87.25 TO STA 433+30.00

PRINTED DATE: 12/5/2011
FILE NAME: n:\projects\ida\tab 148, item 25 - 37 various design\Work Order 85\CADD\Drawings\Sheets\45_WO5_TS.dgn

ESI CONSULTANTS, LTD
Excellence. Service. Integrity

USER NAME = $USER$	DESIGNED - JEH	REVISED -
	DRAWN - JEH	REVISED -
PLOT SCALE = 5.0000 ' / IN.	CHECKED - DF	REVISED -
PLOT DATE = 12/5/2011	DATE - 3-23-2011	REVISED -

STATE OF ILLINOIS
DEPARTMENT OF TRANSPORTATION

SN: 096-0073
TYPICAL SECTIONS

SCALE: N/A | SHEET NO 1 OF 1 SHEETS

F.A.P. RTE	SECTION	COUNTY	TOTAL SHEETS	SHEET NO
823	(22,B2A)B-1 & (22,B2B)B-1	WAYNE	85	45
		CONTRACT NO 74216		
	ILLINOIS FEDERAL AID PROJECT			