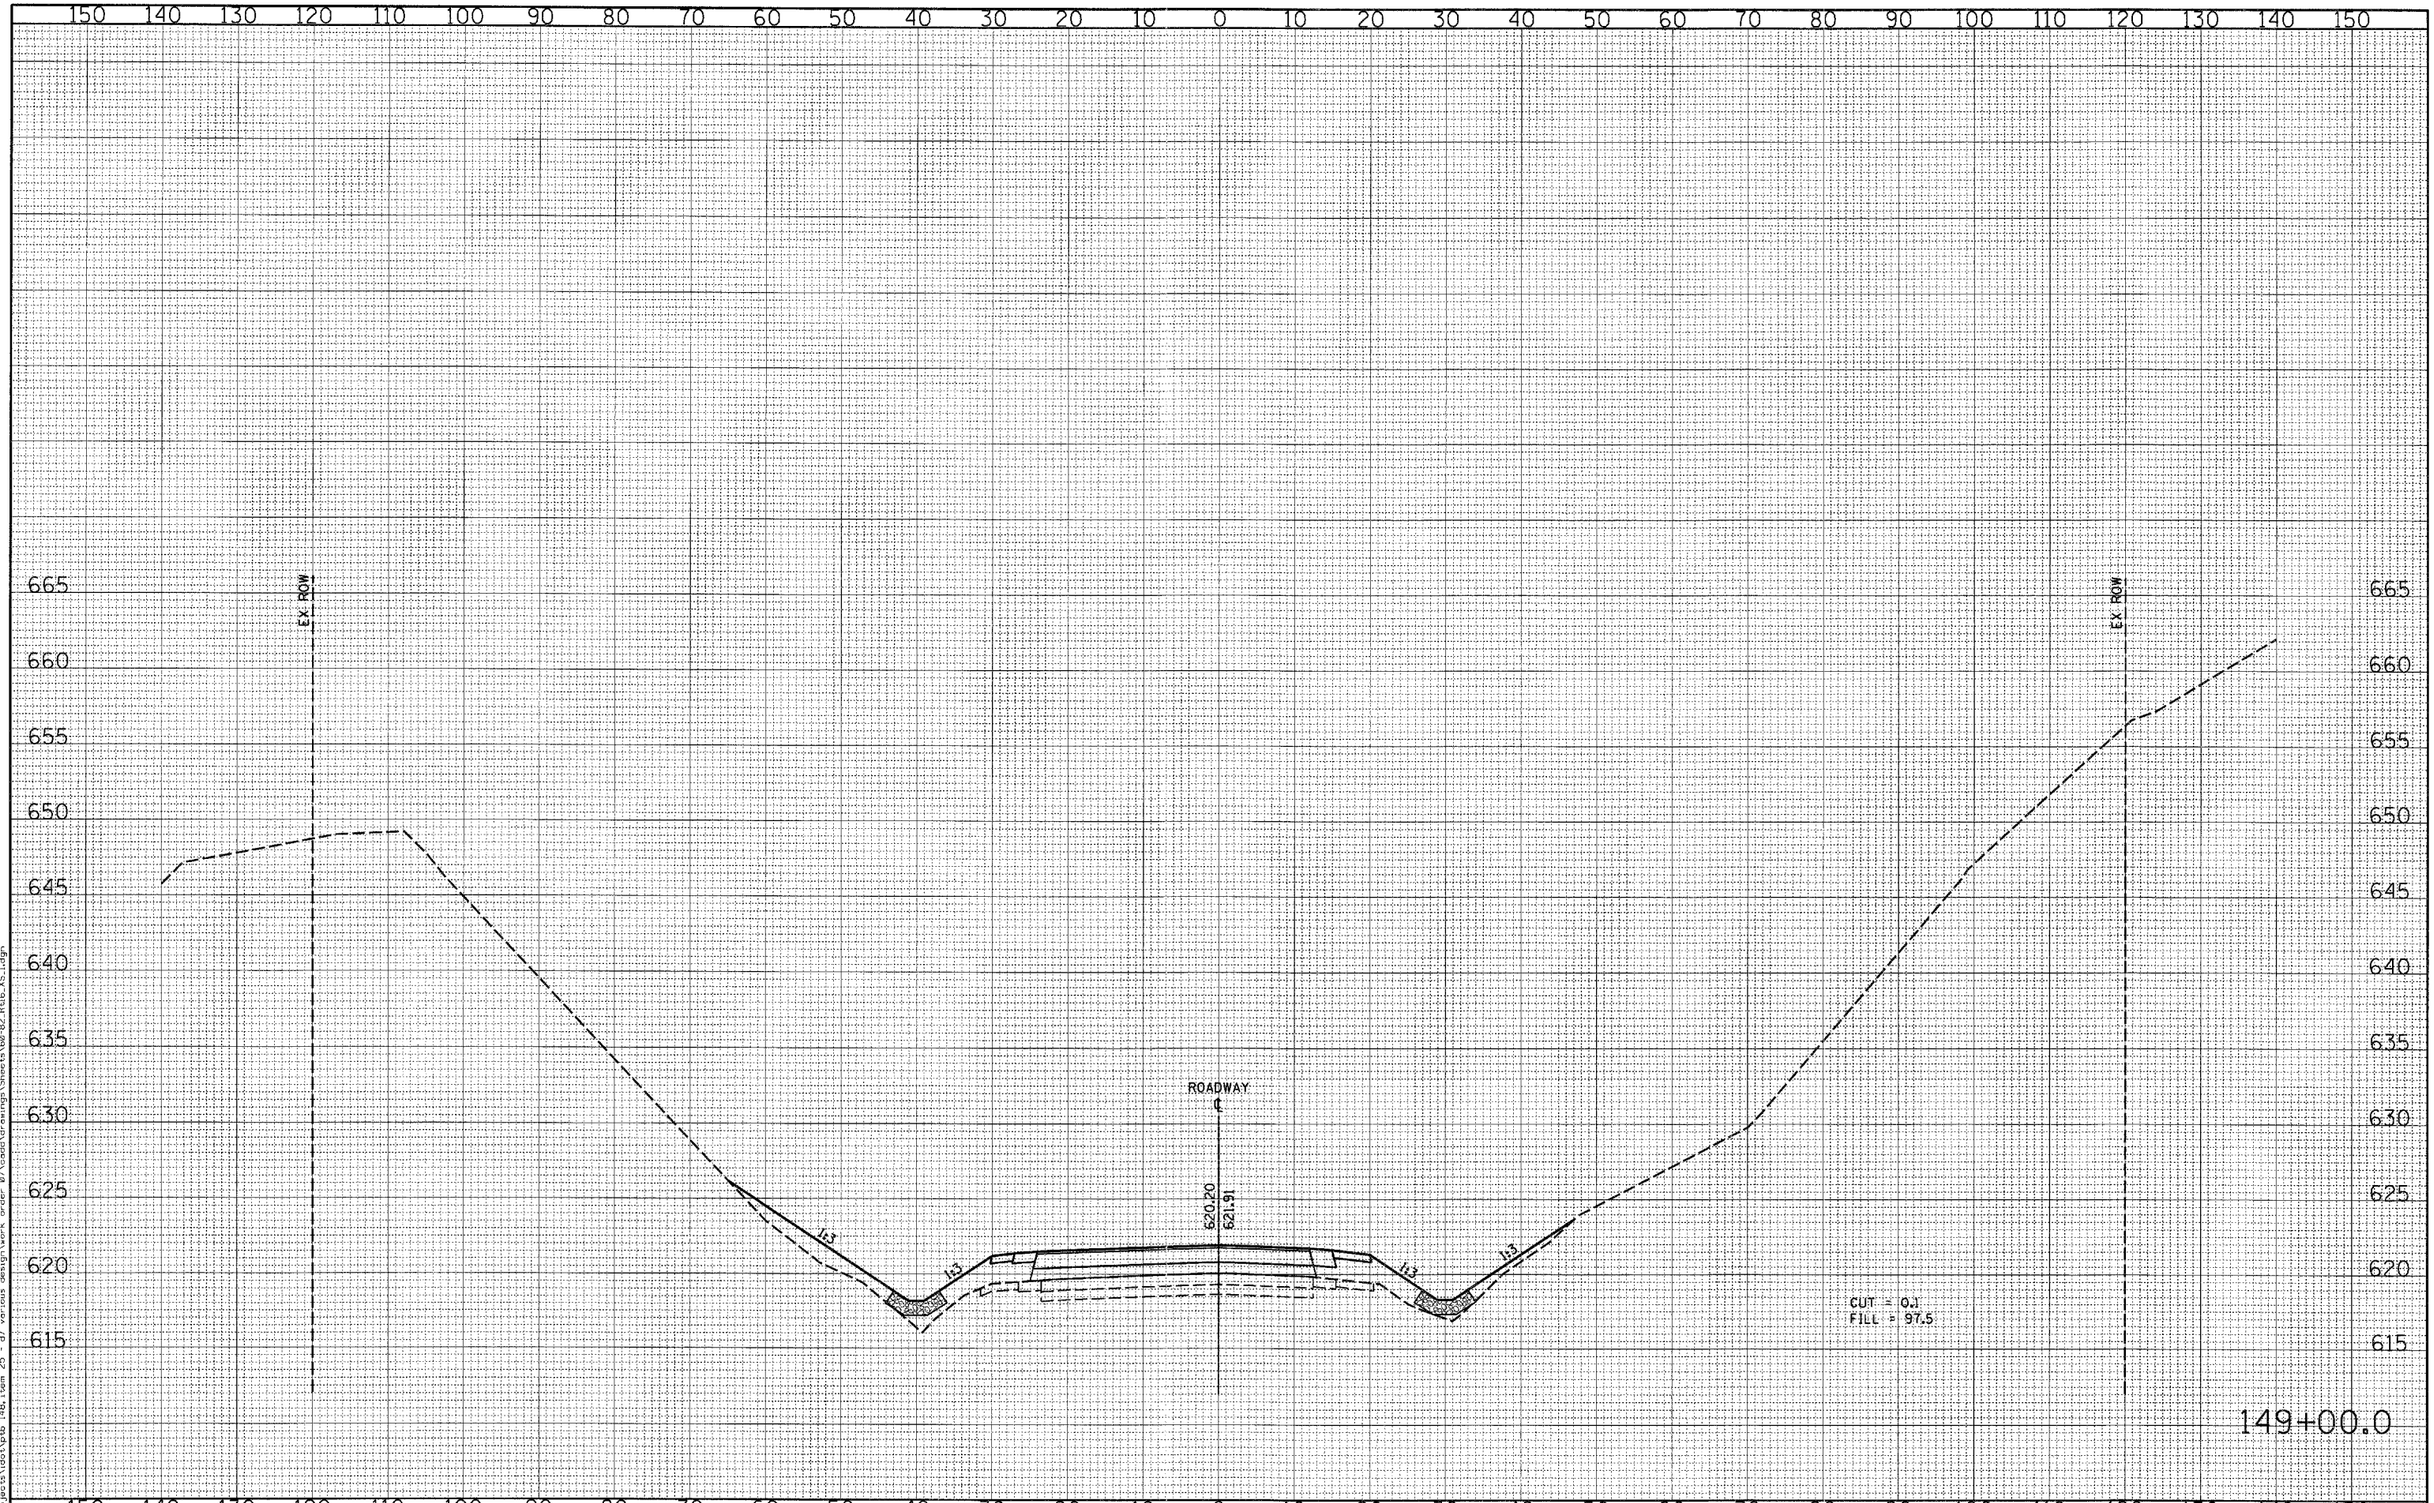

FINAL SURVEY	NOTE BOOK	NO.
	SURVEYED	
	PLOTTED	
	TEMPLATE	
	AREAS	
	AREAS CHECKED	

BY	DATE

ORIGINAL SURVEY	NOTE BOOK	NO.
	SURVEYED	
	PLOTTED	
	TEMPLATE	
	AREAS	
	AREAS CHECKED	

BY	DATE

PRINTED DATE: 5/11/2011
FILE NAME: n:\projects\idot\pib 148, item 25 - dj various design\work order 07\caddd\drawings\Sheets\60-82_Rd6_XS_1.dgn

ESI
ESI CONSULTANTS, LTD
Excellence, Service, Integrity

USER NAME = #USER#	DESIGNED - JEH, ADG	REVISED -	
	DRAWN - JEH, ADG	REVISED -	
PLOT SCALE = 10.0000 ' / IN.	CHECKED - DF, PAT	REVISED -	
PLOT DATE = 5/11/2011	DATE - 05-11-2011	REVISED -	

STATE OF ILLINOIS
DEPARTMENT OF TRANSPORTATION

CROSS SECTIONS
MAINLINE

SCALE: 1"H=10' 1"V=5' | SHEET NO 7 OF 23 SHEETS | STA 149+00.0 | TO STA 149+00.0

F.A.P. RTE.	SECTION	COUNTY	TOTAL SHEETS	SHEET NO
91	(5BR)B-1	COLES	91	66
		CONTRACT NO 74244		
	ILLINOIS FED. AID PROJECT			