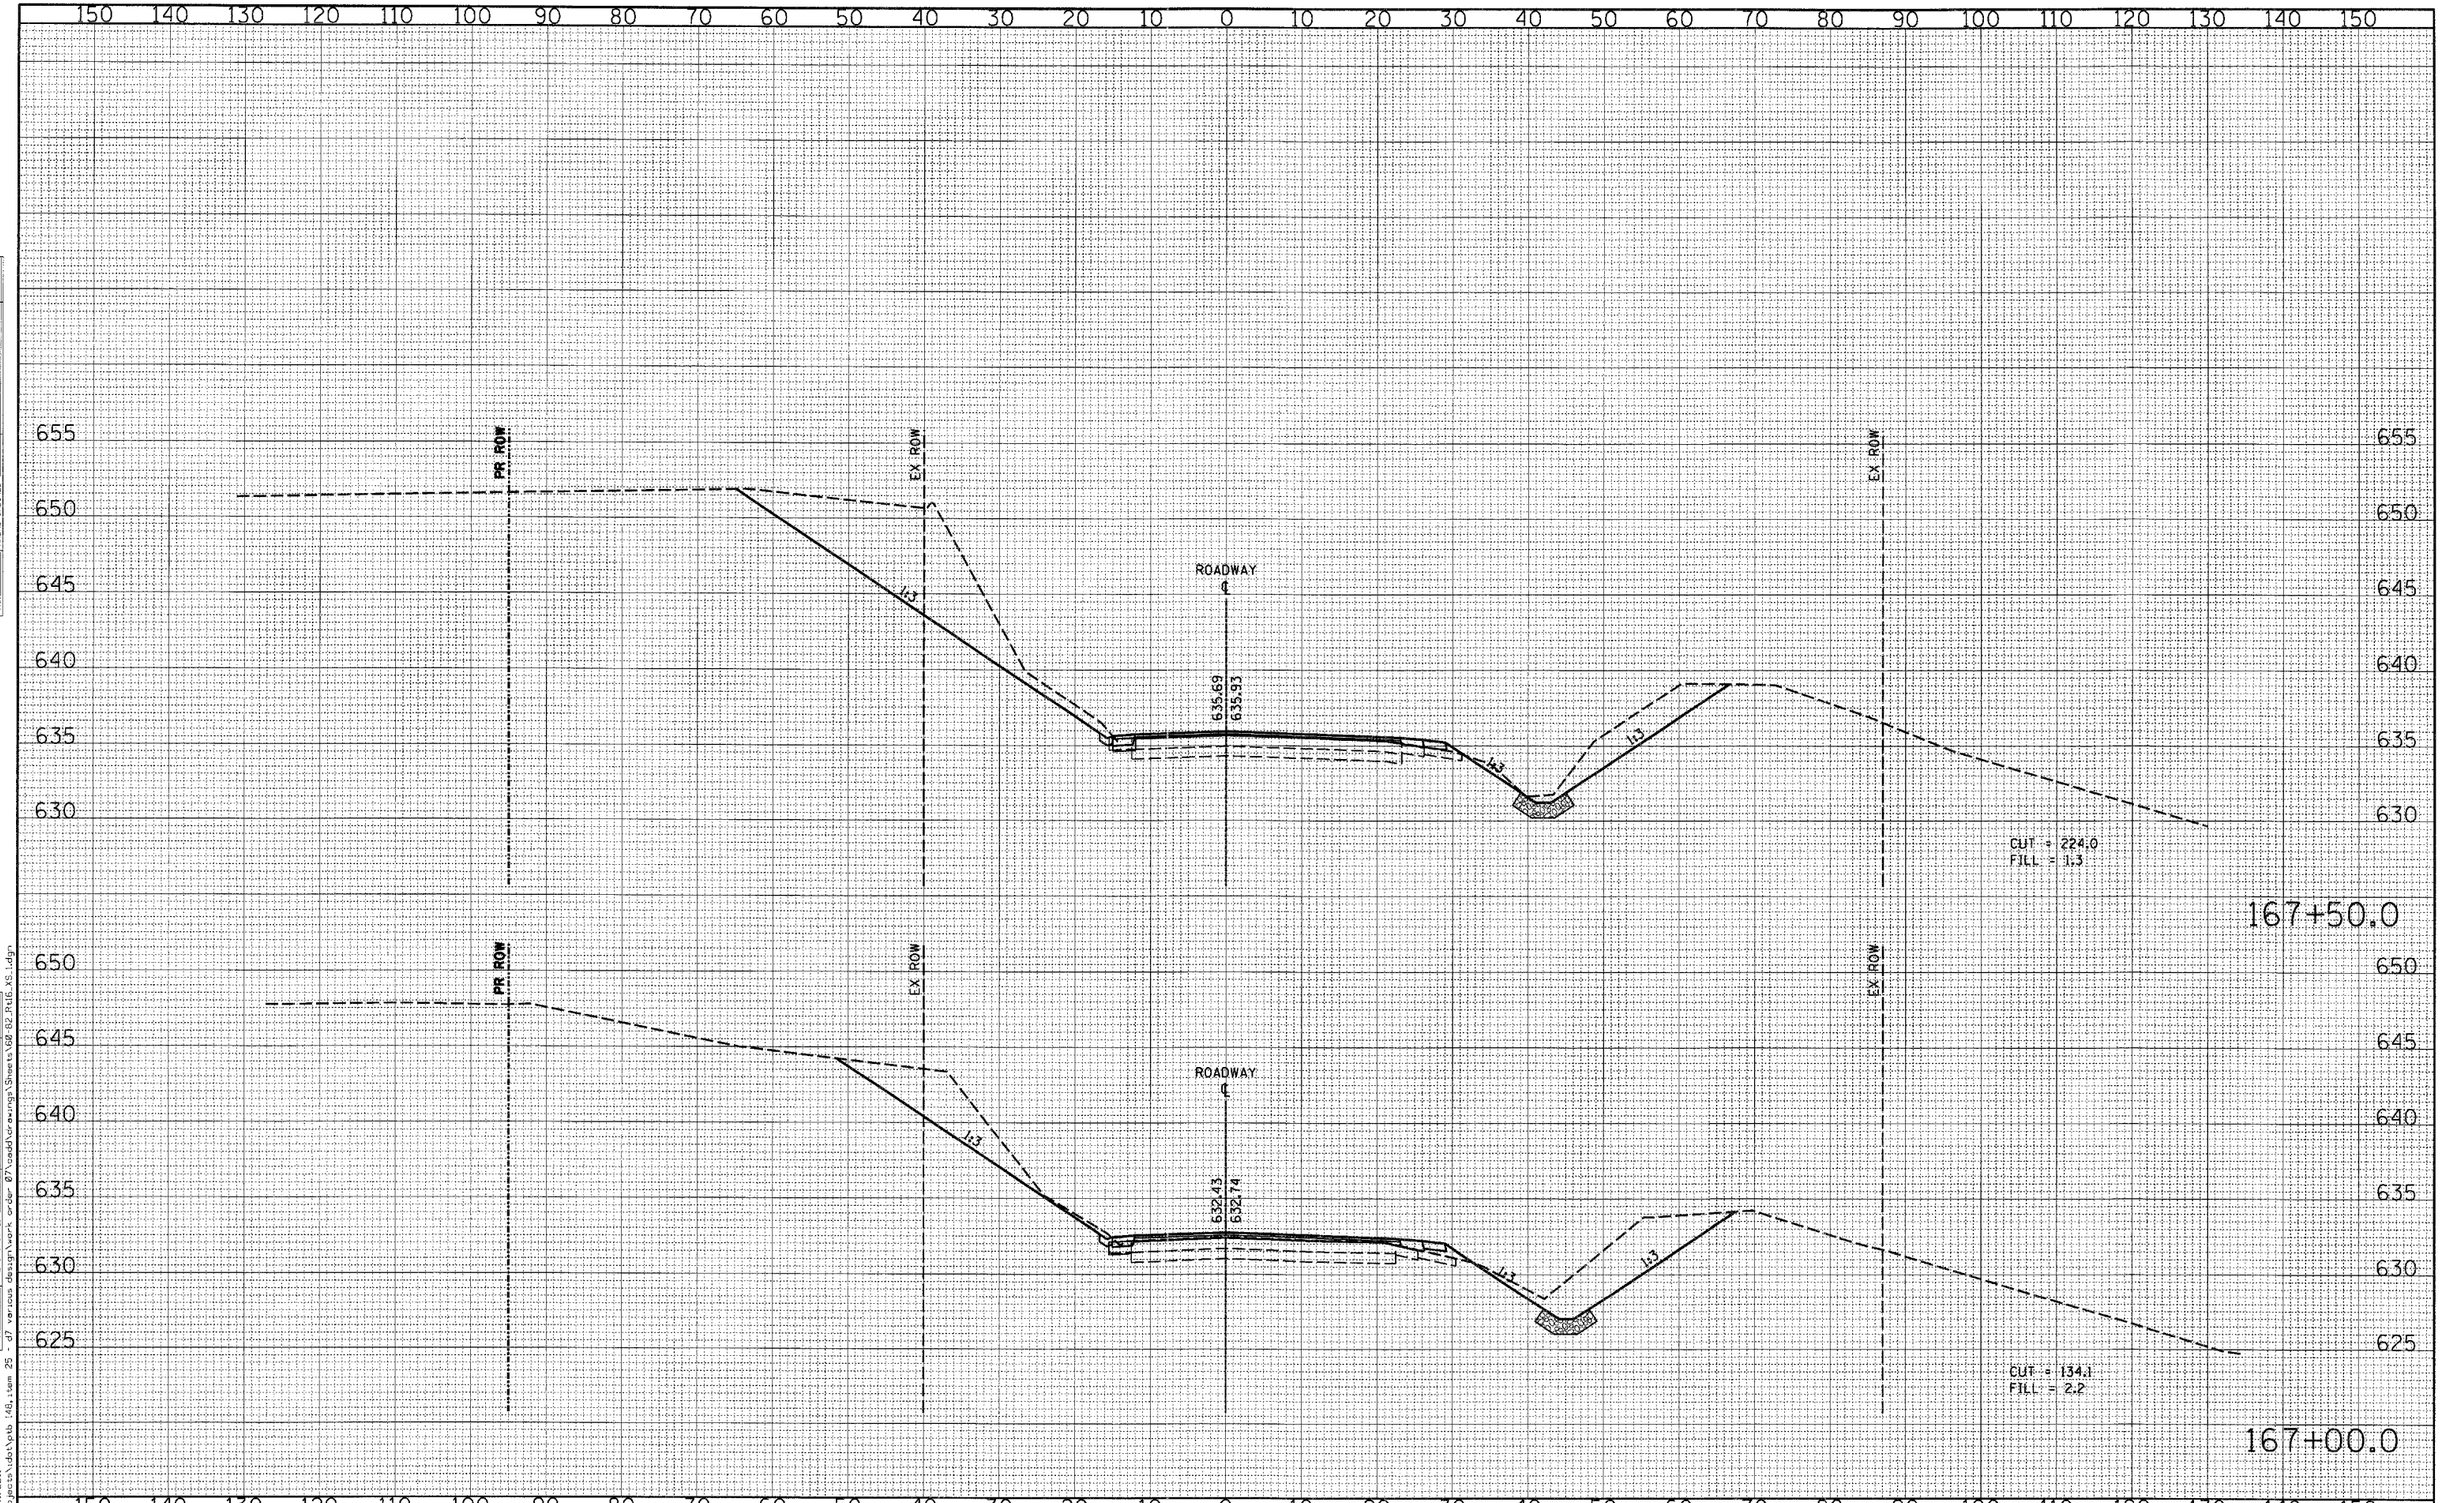

FINAL SURVEY	SURVEYED	BY	DATE
	PLOTTED		
NOTE BOOK	TEMPLATE		
NO.	AREAS		
	AREAS CHECKED		

ORIGINAL SURVEY	SURVEYED	BY	DATE
	PLOTTED		
NOTE BOOK	TEMPLATE		
NO.	AREAS		
	AREAS CHECKED		

PRINTED DATE: 5/11/2011
FILE NAME: c:\projects\dot\pds 148_item 25 of various design work order 87\road\drawings\Sheets\X86-82.PNG, XS.Ldgn

ESI CONSULTANTS, LTD	USER NAME = #USER#	DESIGNED - JEH, ADG	REVISED -
Excellence. Service. Integrity		DRAWN - JEH, ADG	REVISED -
	PLOT SCALE = 10.0000 ' / IN.	CHECKED - DF, PAT	REVISED -
	PLOT DATE = 5/11/2011	DATE - 05-11-2011	REVISED -

STATE OF ILLINOIS
DEPARTMENT OF TRANSPORTATION

CROSS SECTIONS
MAINLINE

SCALE: 1"H=10' 1"V=5' | SHEET NO 22 OF 23 SHEETS | STA 167+00.0 | TO STA 167+50.0

F.A.P. RTE.	SECTION	COUNTY	TOTAL SHEETS	SHEET NO
91	(5BR)B-1	COLES	91	81
		CONTRACT NO 74244		
	ILLINOIS	FED. AID PROJECT		