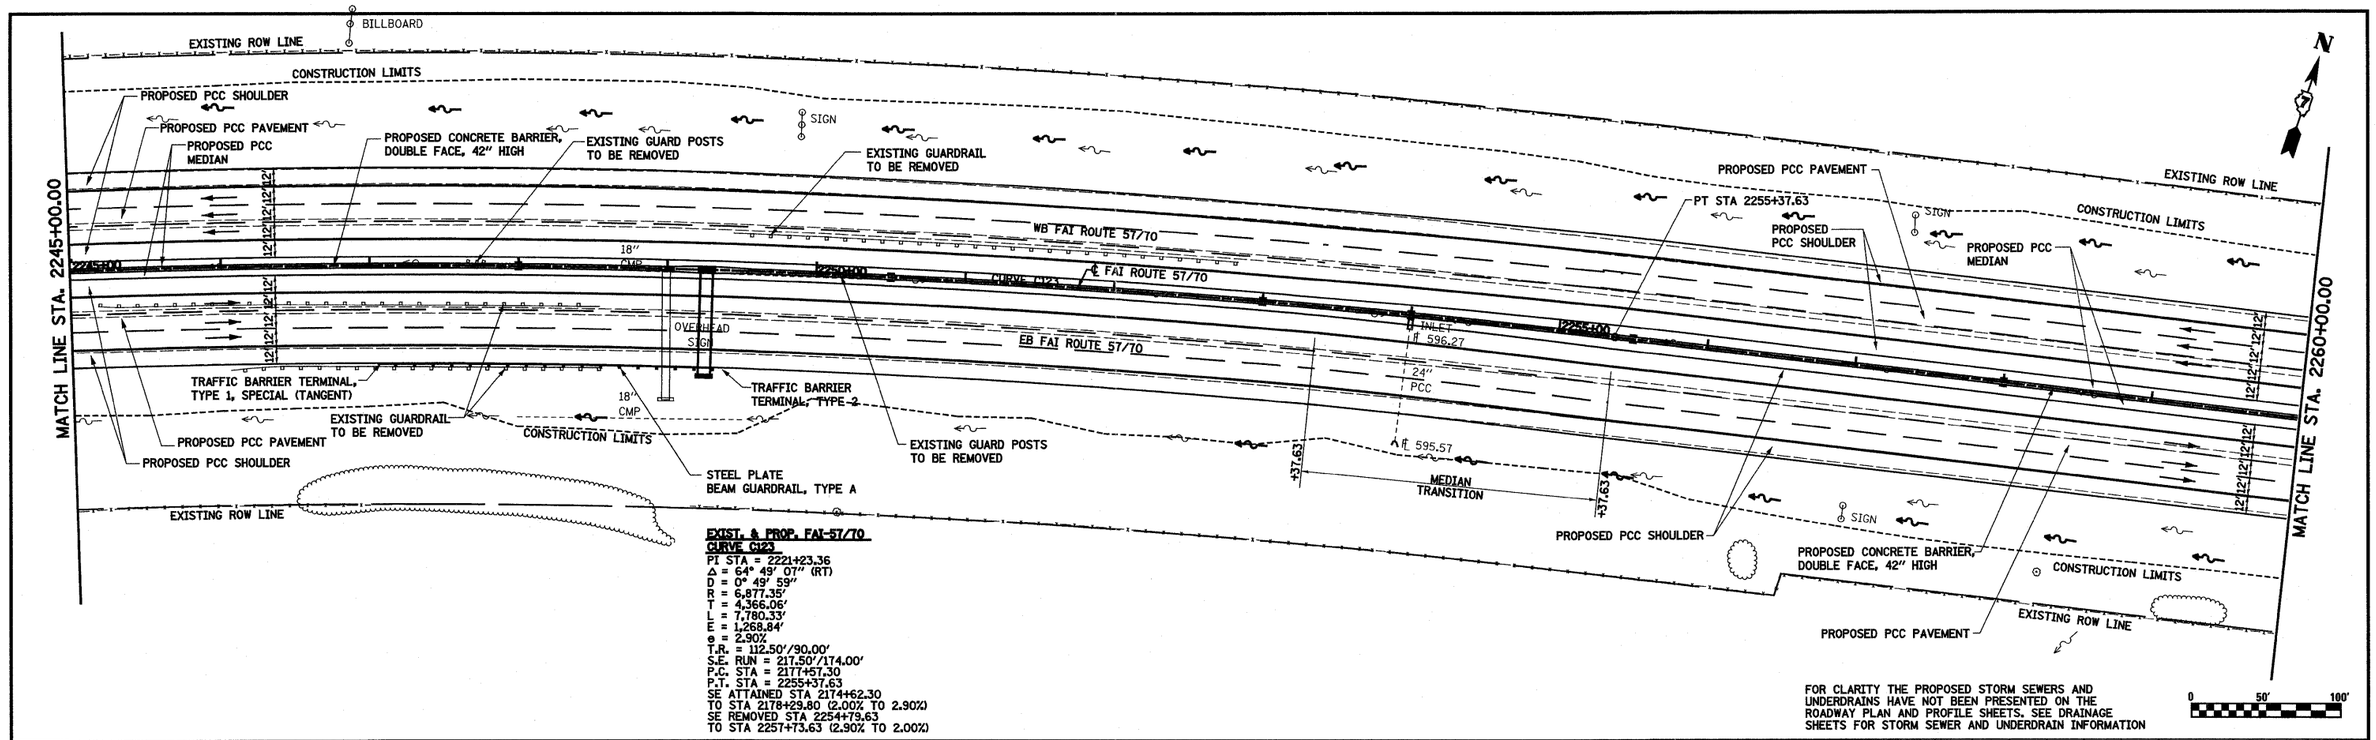

EXIST. & PROP. FAI-57/70
CURVE C123
PI STA = 2221+23.36
Δ = 64° 49' 07" (RT)
D = 0° 49' 59"
R = 6,877.35'
T = 4,366.06'
L = 7,780.33'
E = 1,268.84'
e = 2.90%
T.R. = 112.50'/90.00'
S.E. RUN = 217.50'/174.00'
P.C. STA = 2171+57.30
P.T. STA = 2255+37.63
SE ATTAINED STA 2174+62.30
TO STA 2178+29.80 (2.00% TO 2.90%)
SE REMOVED STA 2254+79.63
TO STA 2257+73.63 (2.90% TO 2.00%)

FOR CLARITY THE PROPOSED STORM SEWERS AND UNDERDRAINS HAVE NOT BEEN PRESENTED ON THE ROADWAY PLAN AND PROFILE SHEETS. SEE DRAINAGE SHEETS FOR STORM SEWER AND UNDERDRAIN INFORMATION

PLAN
SURVEYED — BY — DATE
DRAWN
ALIGNMENT CHECKED
RT. OF WAY CHECKED
NOTE BOOK
NO. ____
ADD'D TILE NAME

PROFILE
SURVEYED — BY — DATE
DRAWN
GRADES CHECKED
R.M. NOTED
NOTE BOOK
NO. ____
STRUCTURE NO'S/ATN'S ADD'D

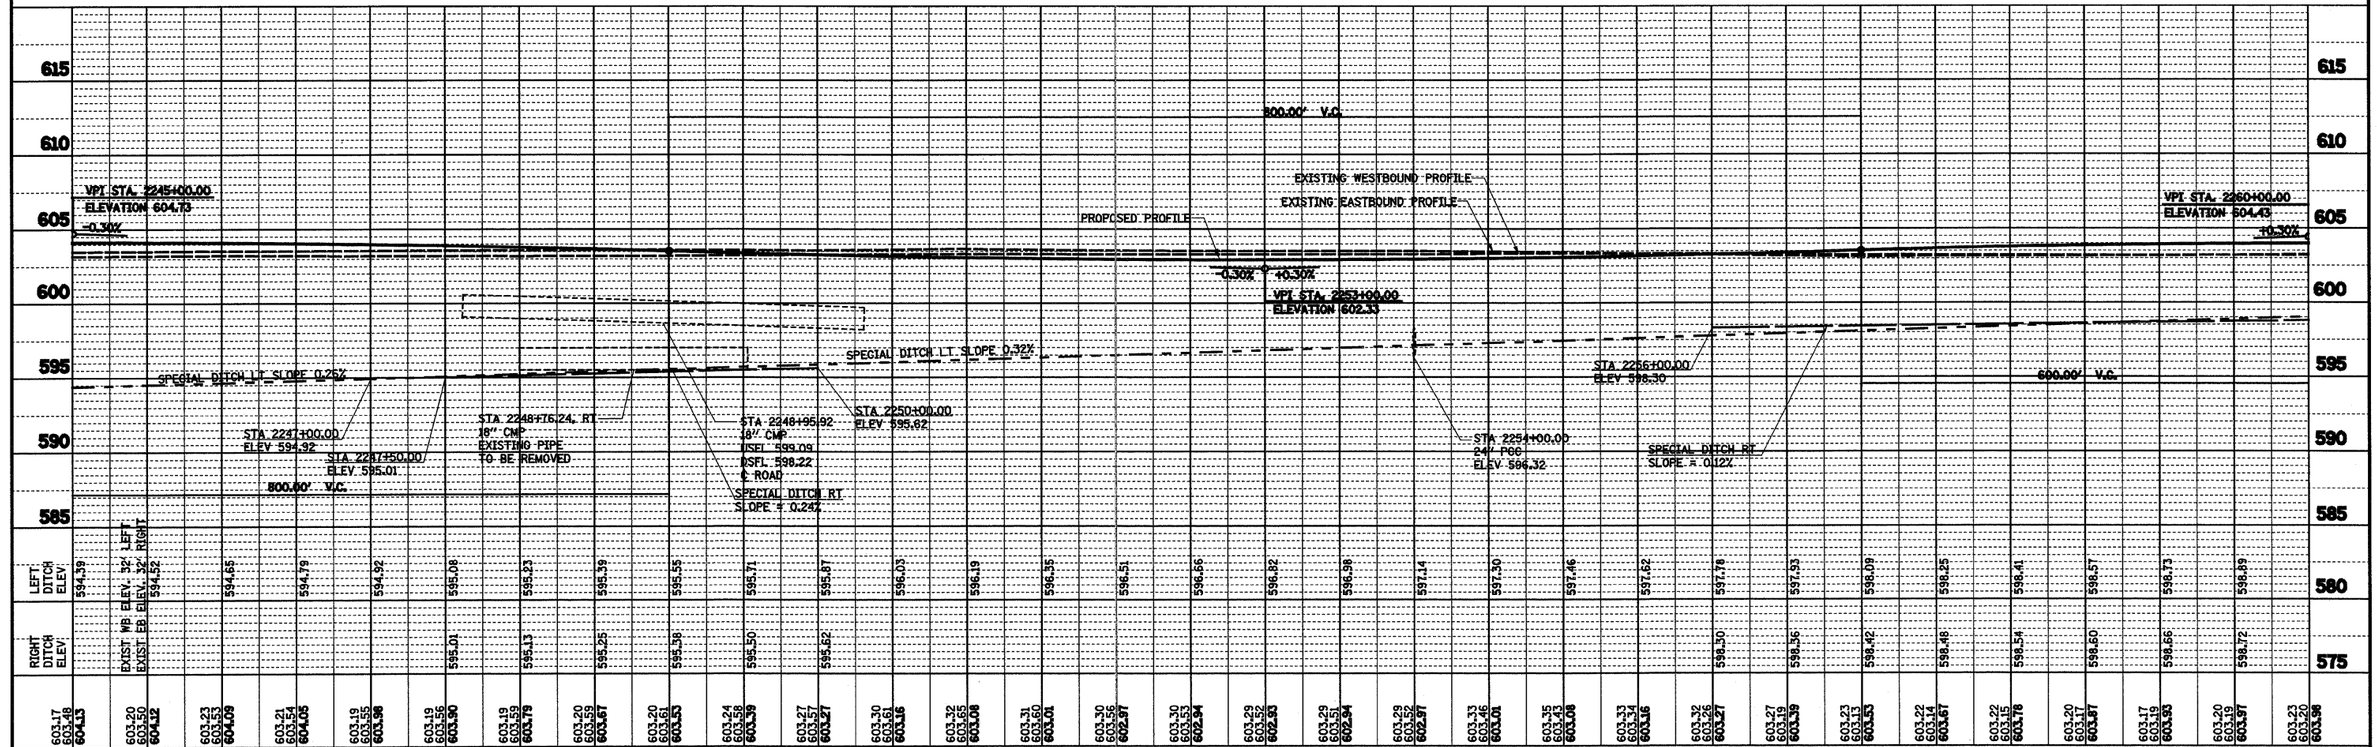

FILE NAME = S:\Projects\403-00072_57-70\dgn\ML_Keller\PP_ST70.dgn	USER NAME = John	DESIGNED - JWS	REVISED -
		DRAWN - PDB	REVISED -
	PLOT SCALE = 100.0000 ' / IN.	CHECKED - BRM	REVISED -
	PLOT DATE = 3/19/2011	DATE - 6-5-08	REVISED -

STATE OF ILLINOIS
DEPARTMENT OF TRANSPORTATION

PLAN AND PROFILE, FAI ROUTE 57/70

SCALE: 1"=50' | SHEET NO. 10 OF 11 SHEETS | STA. 2245+00.00 TO STA. 2260+00.00

F.A.I. RTE.	SECTION	COUNTY	TOTAL SHEETS	SHEET NO.
57/70	(25-3,4)R	EFFINGHAM	1098	64
		CONTRACT NO. 74299		
FED. ROAD DIST. NO.	ILLINOIS	FED. AID PROJECT		