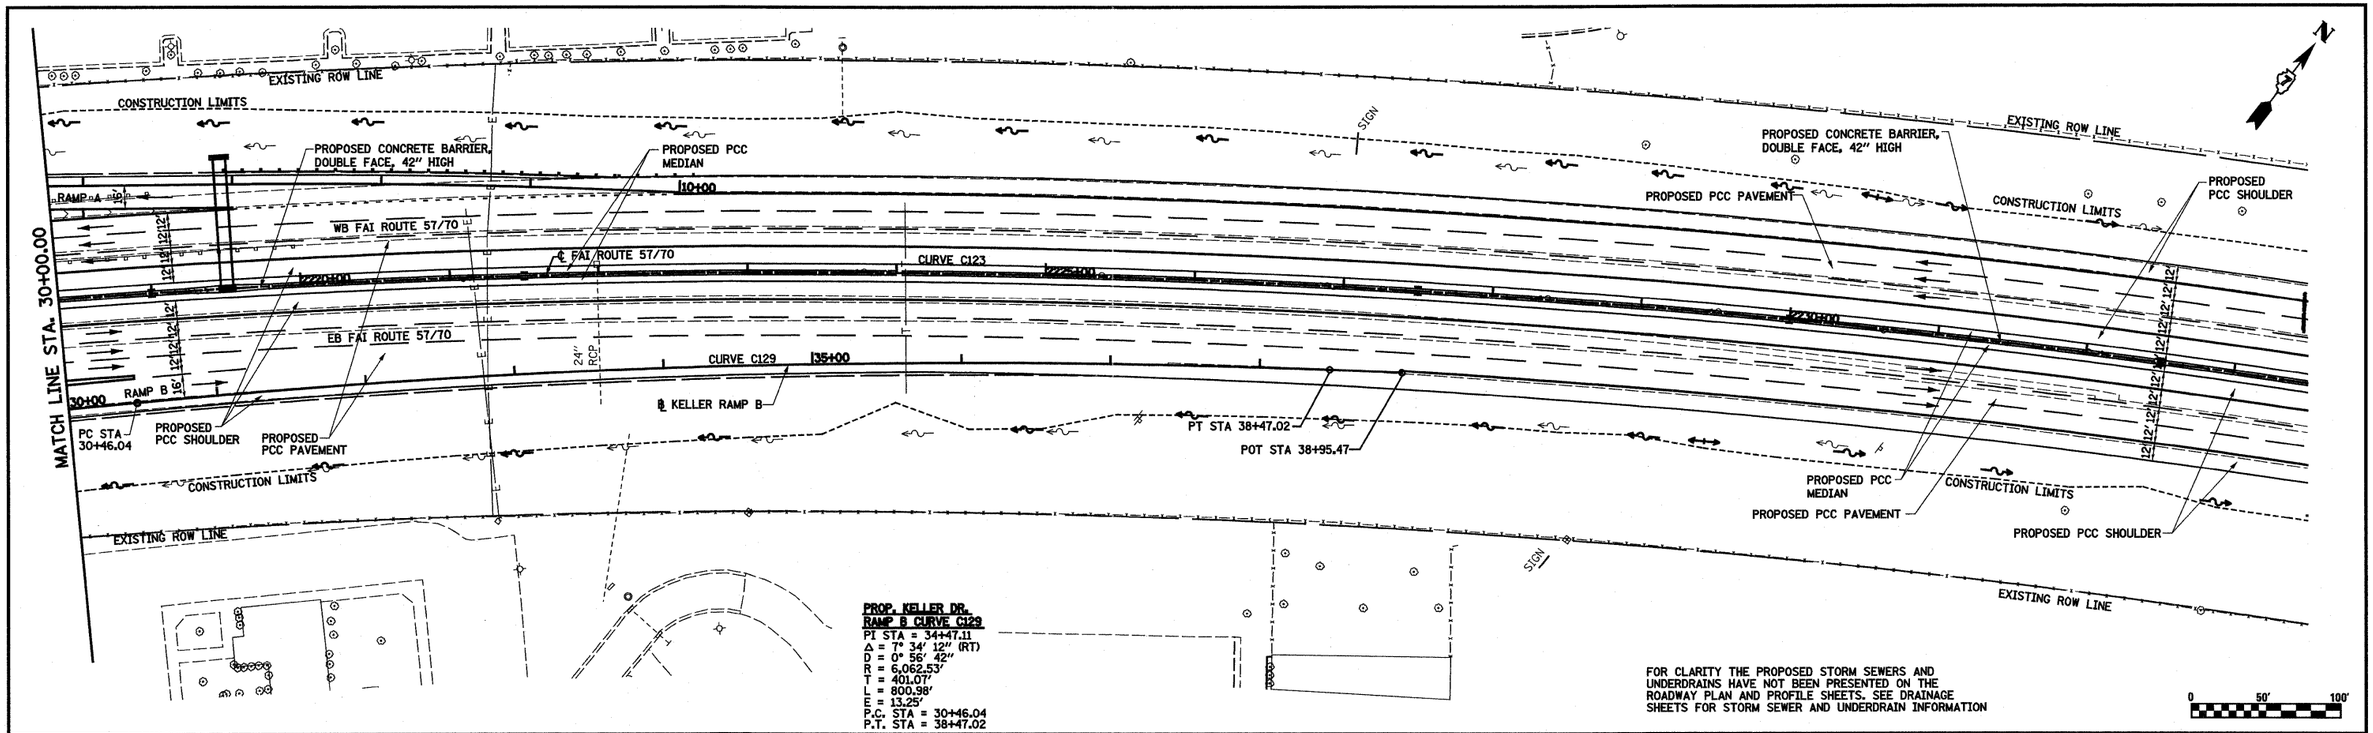

PLAN
SURVEYED
PLOTTED
ALIGNMENT CHECKED
RT. OF WAY CHECKED
DGN FILE NAME
NOTE BOOK
NO.
BY
DATE

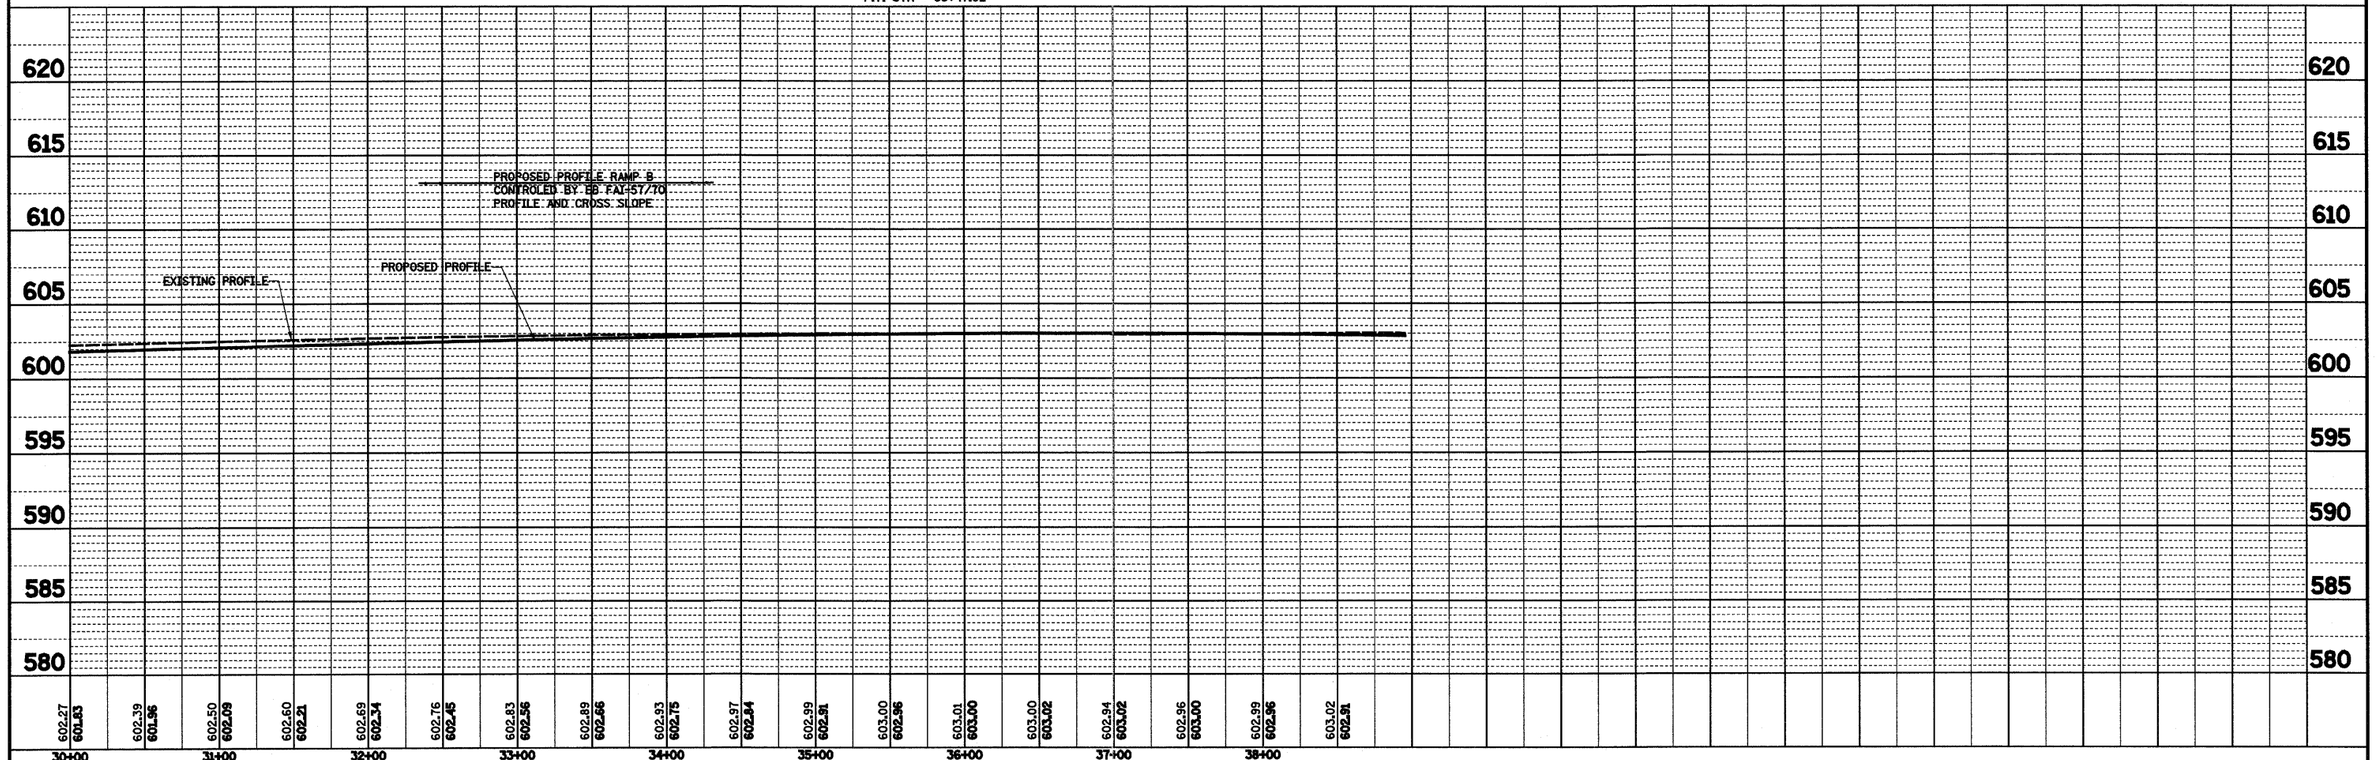

PROFILE
SURVEYED
PLOTTED
PAVES CHECKED
R.M. NOTED
STRUCTURE NOTATNS CHKD
NOTE BOOK
NO.
BY
DATE

FILE NAME = S:\Projects\403-00072_57-70\dgn\ML_Keller\PP_ST70.dgn	USER NAME = John	DESIGNED - JWS	REVISED -
		DRAWN - PDB	REVISED -
	PLOT SCALE = 100.0000 ' / IN.	CHECKED - BRM	REVISED -
	PLOT DATE = 3/19/2011	DATE - 6-5-08	REVISED -

STATE OF ILLINOIS
DEPARTMENT OF TRANSPORTATION

PLAN AND PROFILE, RAMP B, KELLER DRIVE

SCALE: 1"=50' | SHEET NO. 4 OF 8 SHEETS | STA. 30+00.00 TO STA. 38+95.47

F.A.I RTE.	SECTION	COUNTY	TOTAL SHEETS	SHEET NO.
57/70	(25-3,4)R	EFFINGHAM	1098	73
		CONTRACT NO. 74299		
FED. ROAD DIST. NO.	ILLINOIS	FED. AID PROJECT		