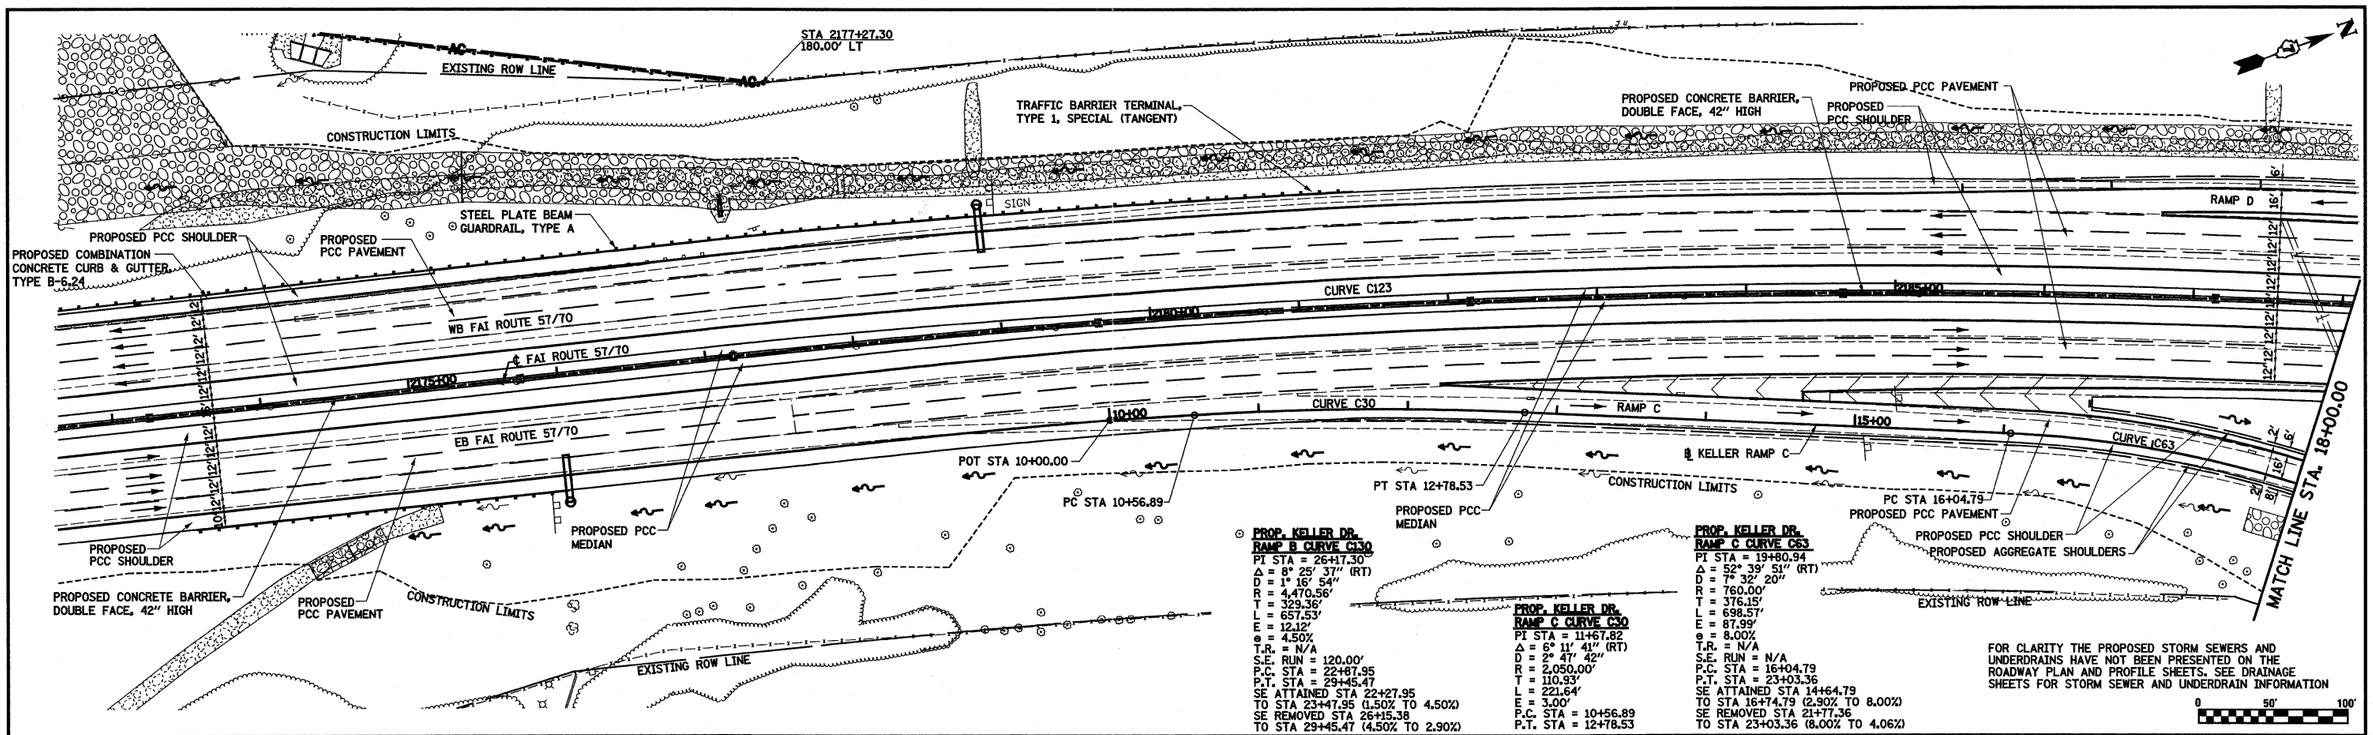

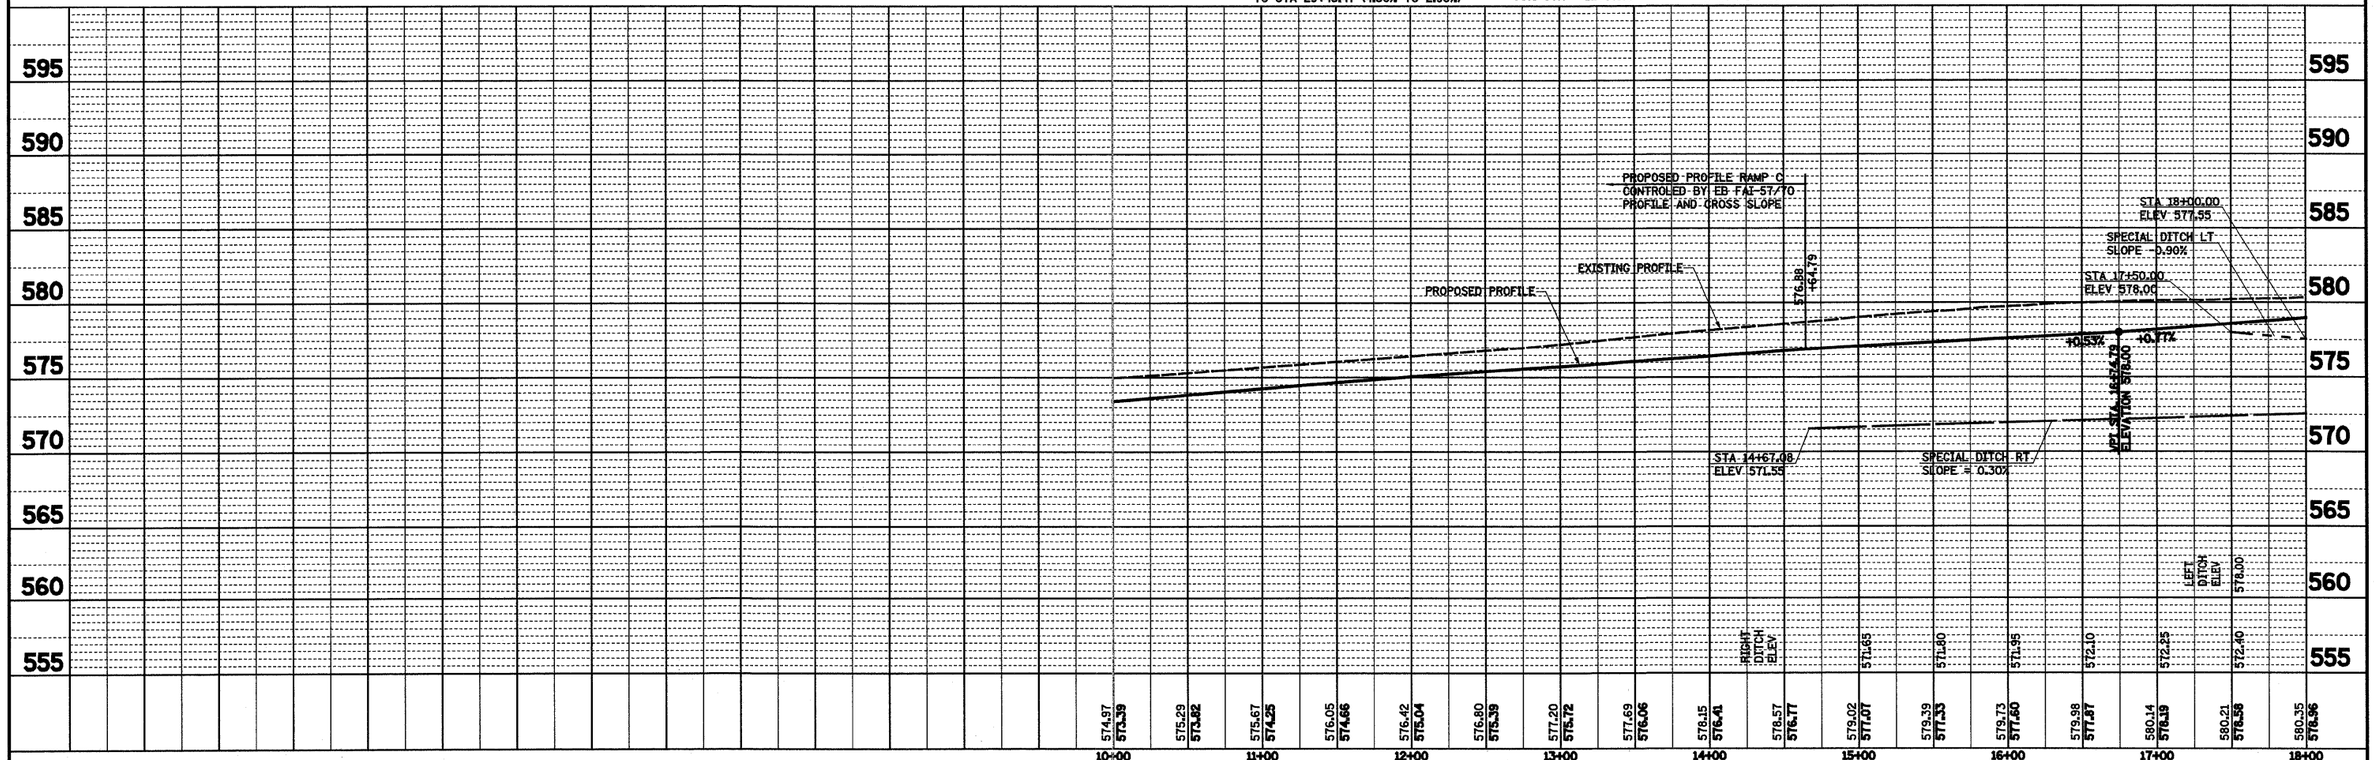

FILE NAME = S:\Projects\403-00072_57-70\dgn\ME_Keller\PP_5770.dgn	USER NAME = John	DESIGNED - JWS	REVISED -
		DRAWN - PDB	REVISED -
	PLOT SCALE = 100.0000 ' / IN.	CHECKED - BRM	REVISED -
	PLOT DATE = 3/19/2011	DATE - 6-5-08	REVISED -

STATE OF ILLINOIS
DEPARTMENT OF TRANSPORTATION

PLAN AND PROFILE, RAMP C, KELLER DRIVE

SCALE: 1"=50' | SHEET NO. 5 OF 8 SHEETS | STA. 10+00.00 TO STA. 18+00.00

F.A.I RTE.	SECTION	COUNTY	TOTAL SHEETS	SHEET NO.
57/70	(25-3,4)R	EFFINGHAM	1098	74
		CONTRACT NO. 74299		
FED. ROAD DIST. NO.	ILLINOIS	FED. AID PROJECT		