150 140 130 120 110 100 90 80 70 60 50 40 30 20 10 0 10 20 30 40 50 60 70 80 90 100 110 120 130 140 150

LEGEND

- TEMPORARY PCC PAVEMENT
- REMOVAL
- DRUM
- TEMPORARY CONCRETE BARRIER
- DIRECTION OF TRAFFIC

615 610 605 600 595

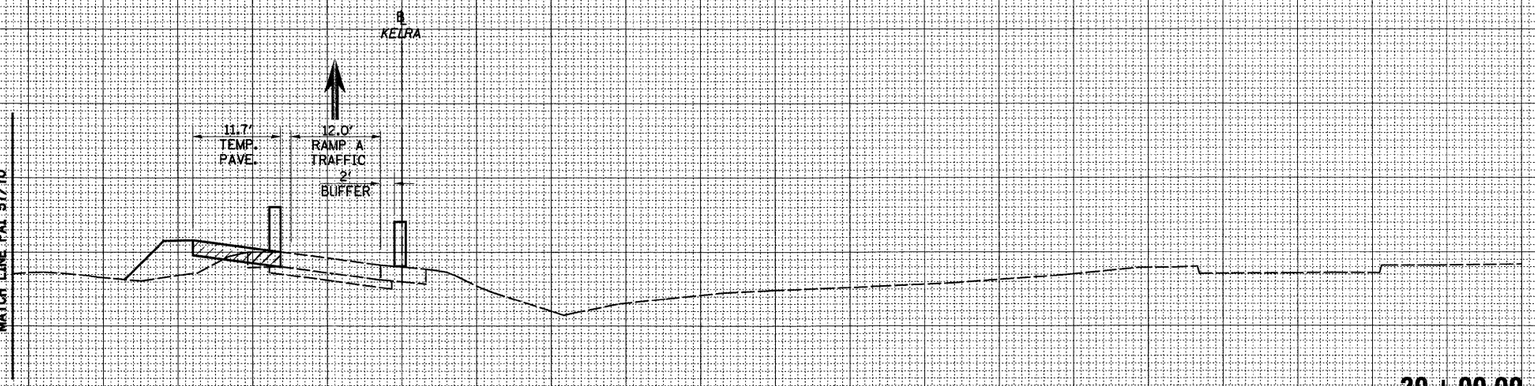

20+00.00

CUT=1 FILL=20

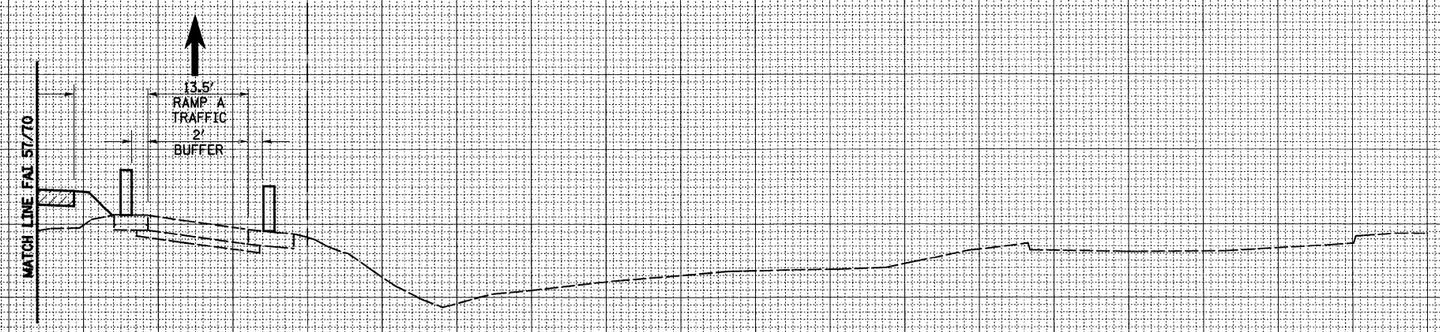

19+00.00

CUT=0 FILL=15

150 140 130 120 110 100 90 80 70 60 50 40 30 20 10 0 10 20 30 40 50 60 70 80 90 100 110 120 130 140 150

FINAL SURVEY — NOTE BOOK — NO. — BY — DATE
SURVEYED
PLOTTED
TEMPLATE
AREAS
AREAS CHECKED

ORIGINAL SURVEY — NOTE BOOK — NO. — BY — DATE
SURVEYED
PLOTTED
TEMPLATE
AREAS
AREAS CHECKED

FILE NAME = S:\Projects\403-00072_57-70\dgn\ML_Keller\xsah_KellerRAMOTPS2B.dgn	USER NAME = bseibel	DESIGNED - JWS	REVISED -
	PLOT SCALE = 20.0000 ' / IN.	DRAWN - LEC	REVISED -
	PLOT DATE = 3/11/2011	CHECKED - BRM	REVISED -
		DATE - 5-27-08	REVISED -

STATE OF ILLINOIS
DEPARTMENT OF TRANSPORTATION

MAINTENANCE OF TRAFFIC KELLER – RAMP A (PRE-STAGE 2B)

SCALE: 1"=10' | SHEET NO. 2 OF 6 SHEETS | STA. 19+00.00 TO STA. 20+00.00

F.A.I RTE.	SECTION	COUNTY	TOTAL SHEETS	SHEET NO.
57/70	(24-3,4)R	EFFINGHAM	1098	1060
		CONTRACT NO. 74299		
FED. ROAD DIST. NO.	ILLINOIS	FED. AID PROJECT		