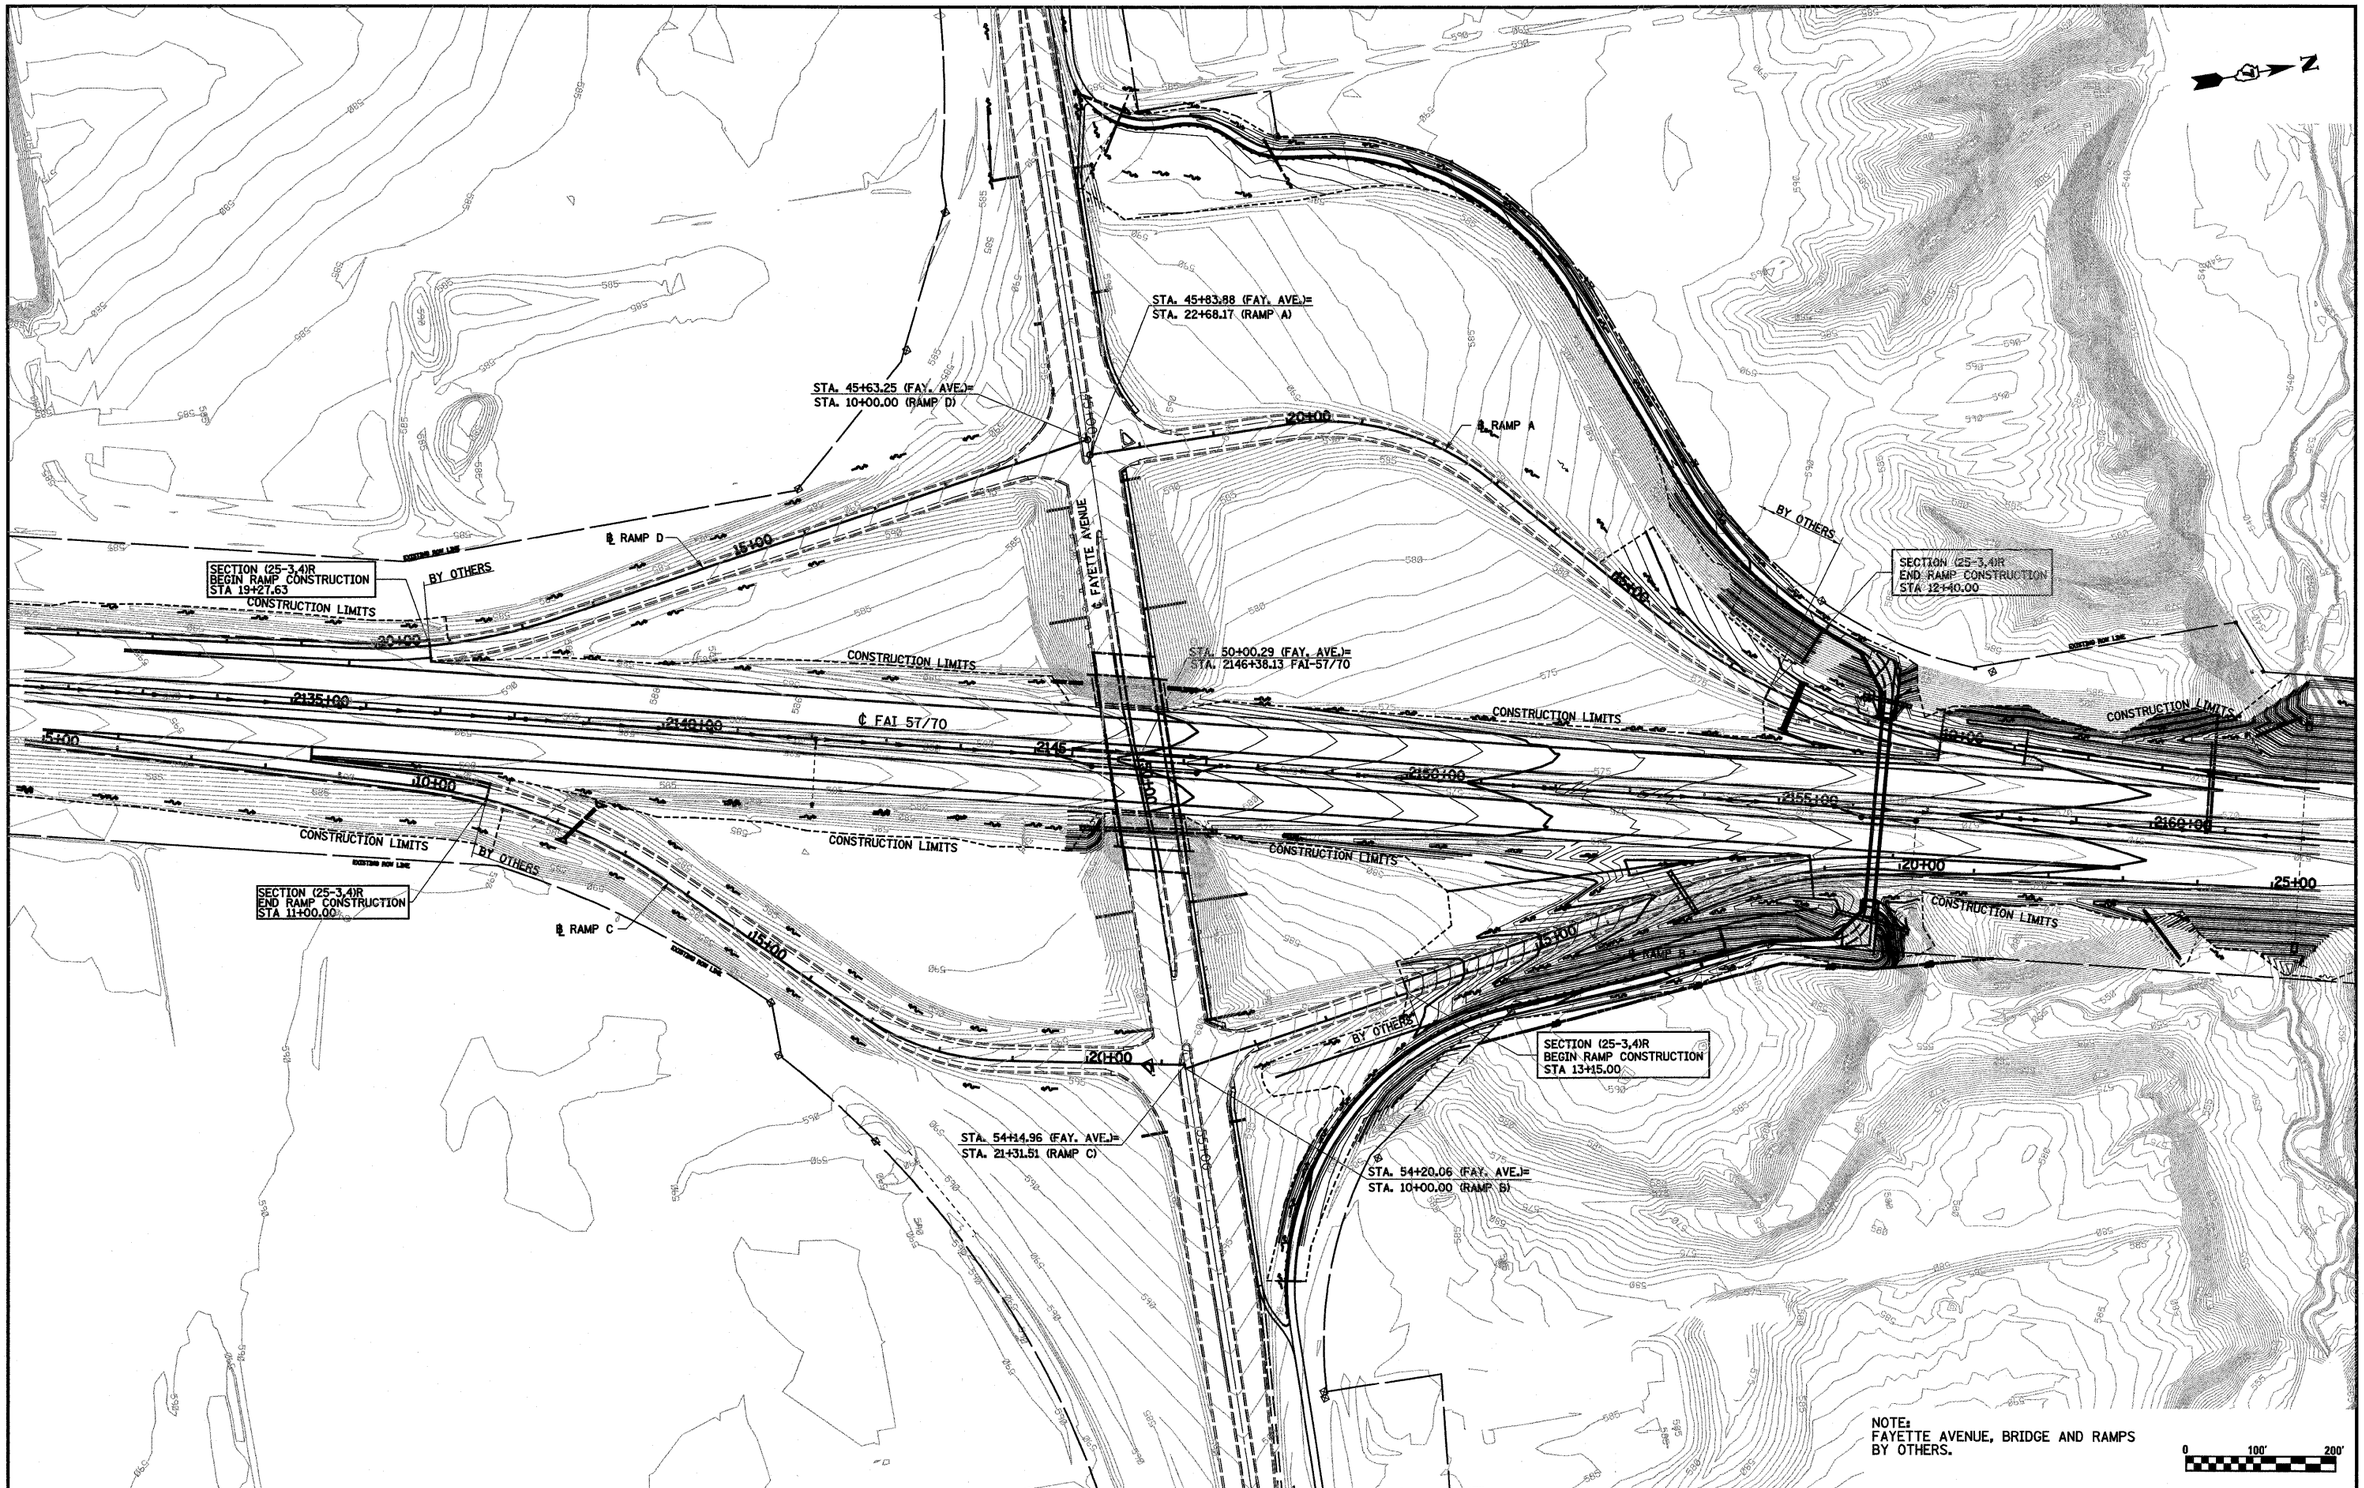

FILE NAME = S:\Projects\083-00072.57-70\dgn\ML_Keller\xgplan.fay.dgn	USER NAME = linda	DESIGNED - JWS	REVISED -	STATE OF ILLINOIS DEPARTMENT OF TRANSPORTATION	INTERCHANGE GRADING PLAN, FAI 57/70 AT FAYETTE AVENUE	F.A.I RTE.	SECTION	COUNTY	TOTAL SHEETS / SHEET NO.
		DRAWN - PDB	REVISED -			57/70	(25-3,4)R	EFFINGHAM	1098 / 191
	PLOT SCALE = 200.0000 ' / IN.	CHECKED - BRM	REVISED -					CONTRACT NO. 74299	
	PLOT DATE = 3/14/2011	DATE - 6-5-08	REVISED -		SCALE: 1"=100' / SHEET NO. 1 OF 1 SHEETS / STA. 2131+42.37 TO STA. 2162+48.11	FED. ROAD DIST. NO.	ILLINOIS	FED. AID PROJECT	