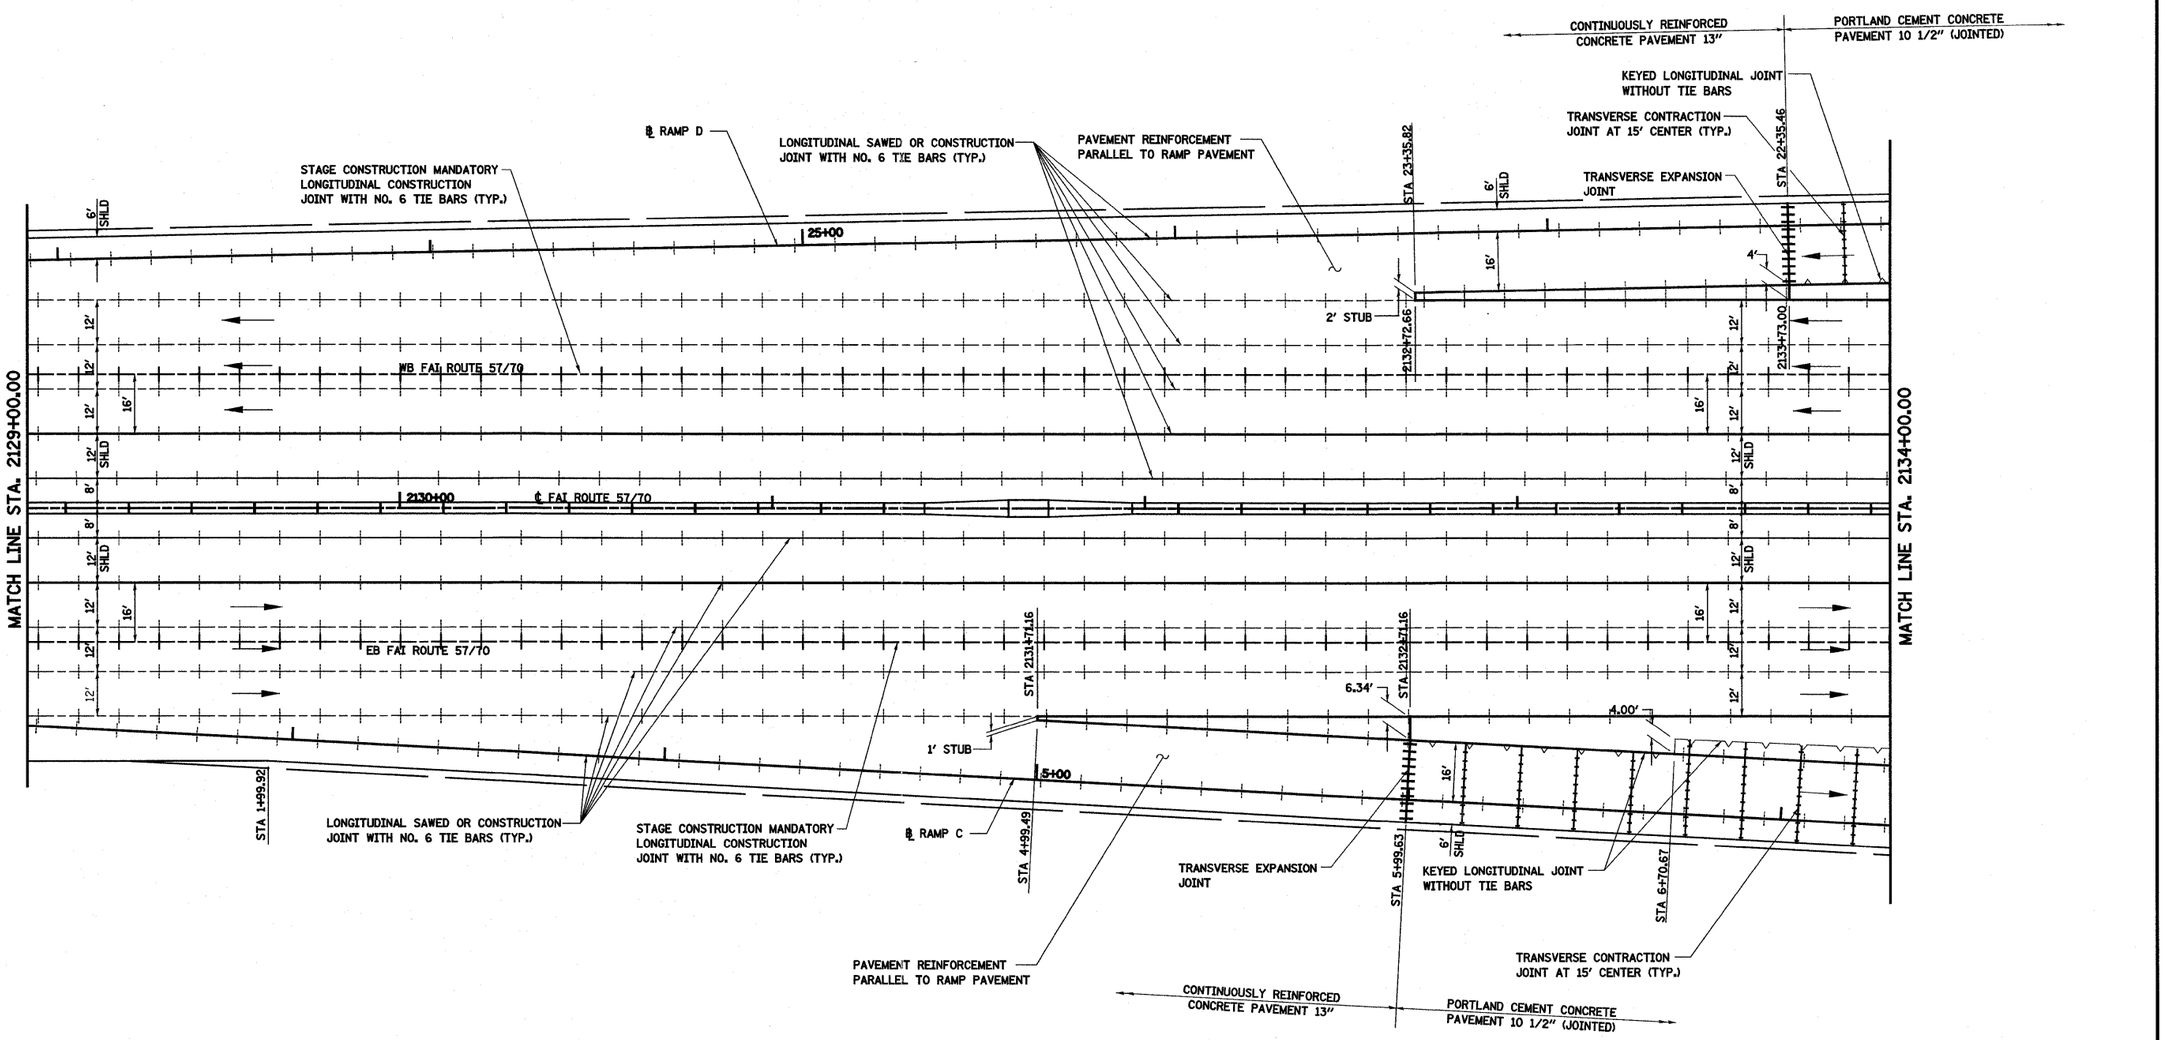

LEGEND

- LONGITUDINAL SAWED OR CONSTRUCTION JOINT WITH NO. 6 TIE BARS (TYP.)
- LONGITUDINAL CONSTRUCTION JOINT WITH NO. 6 TIE BARS (TYP.)
- TRANSVERSE CONTRACTION JOINT AT 15' CENTERS (TYP.)
- TRANSVERSE EXPANSION JOINT
- LONGITUDINAL KEYED JOINT (WITHOUT TIE BARS)

NOTE:
TRANSVERSE CONTRACTION JOINT SPACING AT 15' UNLESS OTHERWISE NOTED.

0 20' 40'

FILE NAME = S:\Projects\483-08072.57-7\dgn\ML_Exlle\jnt_detail.dgn	USER NAME = bseibel	DESIGNED - ESW	REVISED -
		DRAWN - PDB	REVISED -
	PLOT SCALE = 40.0000 ' / IN.	CHECKED - BRM	REVISED -
	PLOT DATE = 3/17/2011	DATE - 1-23-09	REVISED -

STATE OF ILLINOIS
DEPARTMENT OF TRANSPORTATION

JOINTING DETAIL, RAMP D AND C, FAYETTE AVE.

SCALE: 1"=20' | SHEET NO. 2 OF 6 SHEETS | STA. 2129+00.00 TO STA. 2134+00.00

F.A.I RTE.	SECTION	COUNTY	TOTAL SHEETS	SHEET NO.
57/70	(25-3,4)R	EFFINGHAM	1098	203
		CONTRACT NO. 74299		
FED. ROAD DIST. NO.	ILLINOIS	FED. AID PROJECT		