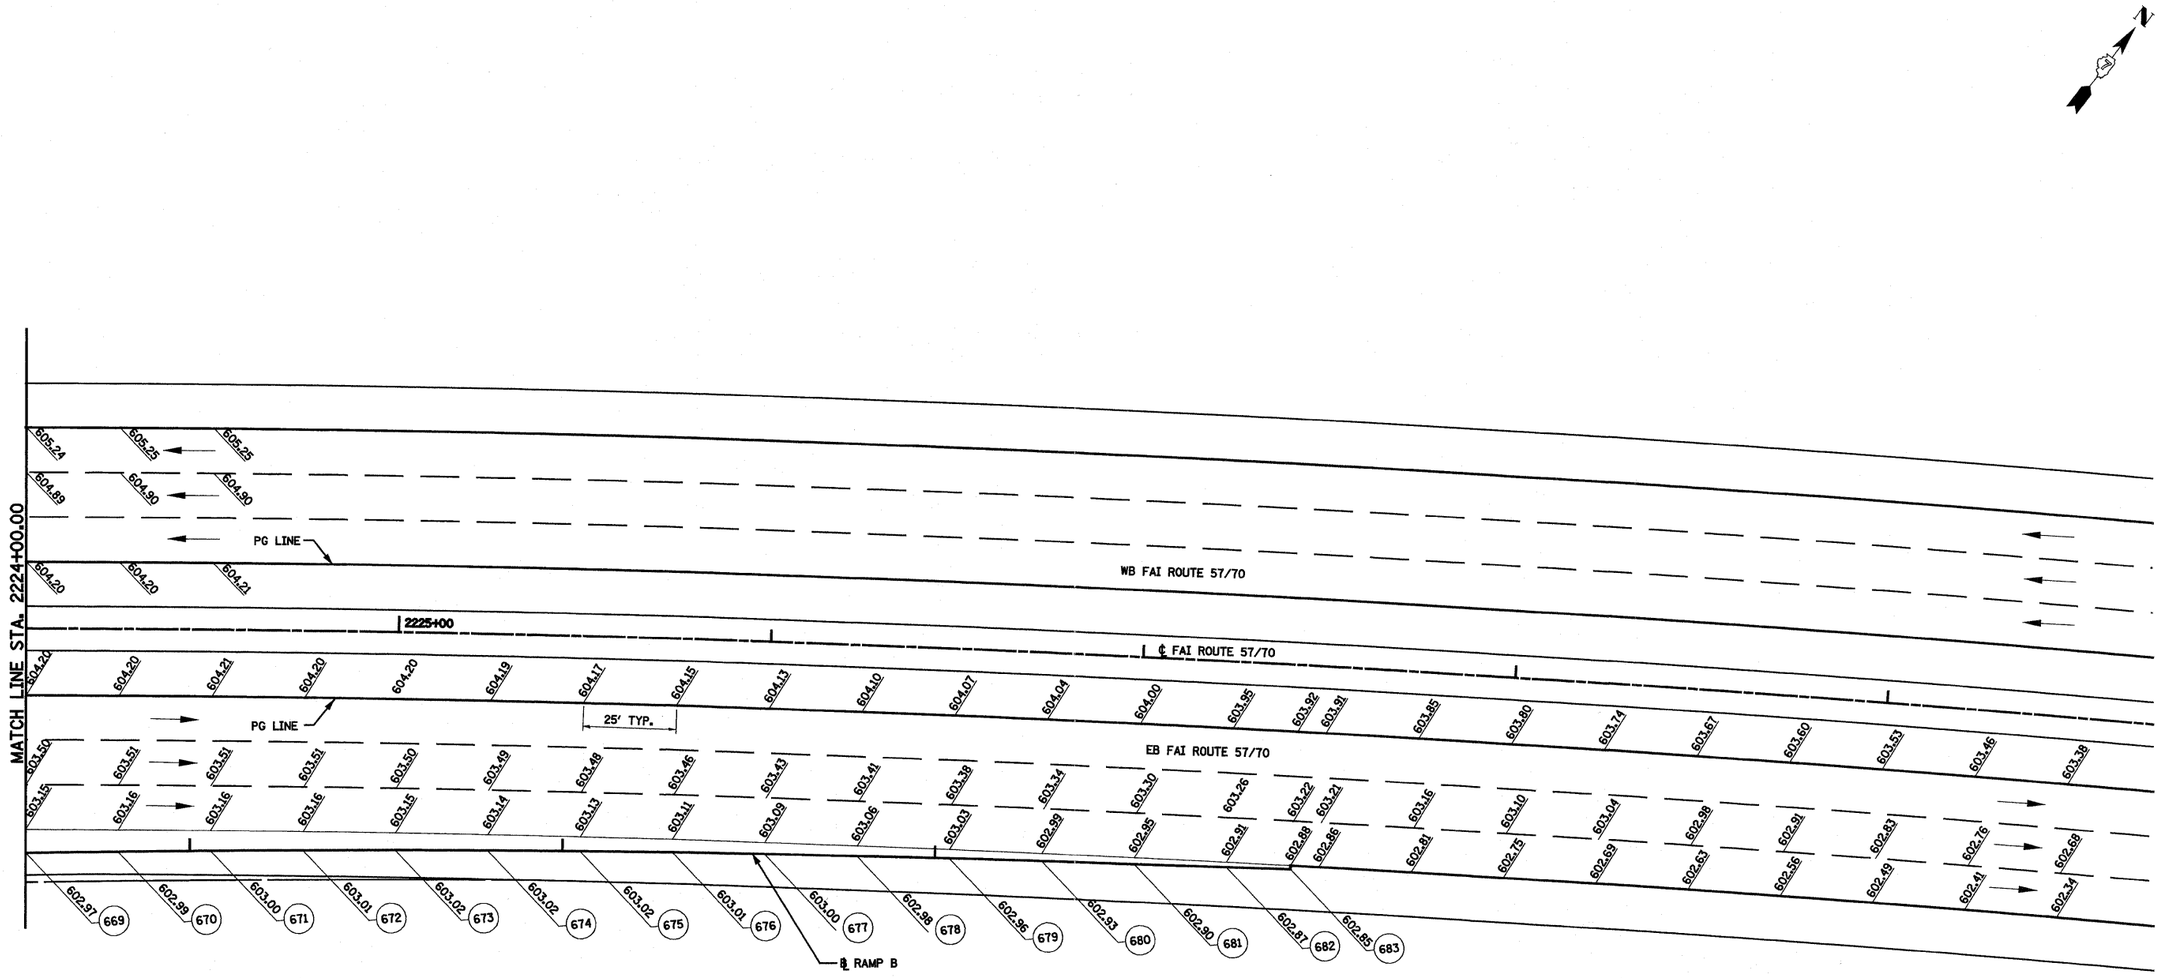

KELLER RAMP B						
POINT	ELEVATION	NORTHING	EASTING	ROADWAY STATION	℄ ROADWAY OFFSET	RAMP STATION
EB FAI ROUTE 57/70						
669	602.97	900,455.21	920,781.16	2224+00.00	60.32	35+55.93
670	602.99	900,470.61	920,800.58	2224+25.00	59.88	35+80.72
671	603.00	900,485.93	920,820.07	2224+50.00	59.44	36+05.50
672	603.01	900,501.18	920,839.61	2224+75.00	59.02	36+30.29
673	603.02	900,516.34	920,859.22	2225+00.00	58.61	36+55.08
674	603.02	900,531.43	920,878.90	2225+25.00	58.21	36+79.87
675	603.02	900,546.43	920,898.63	2225+50.00	57.82	37+04.66
676	603.01	900,561.36	920,918.43	2225+75.00	57.44	37+29.46
677	603.00	900,576.20	920,938.29	2226+00.00	57.07	37+54.25
678	602.98	900,590.97	920,958.21	2226+25.00	56.71	37+79.05
679	602.96	900,605.65	920,978.19	2226+50.00	56.37	38+03.84
680	602.93	900,620.25	920,998.23	2226+75.00	56.04	38+28.64
681	602.90	900,634.77	921,018.34	2227+00.00	55.72	38+53.44
682	602.87	900,649.28	921,038.46	2227+25.00	55.33	38+78.24
683	602.85	900,659.35	921,052.43	2227+42.37	55.00	38+95.47

0 20' 40'

FILE NAME = S:\Projects\083-08072.57-70\dgn\ML_Keller\pav_elev_details.dgn	USER NAME = bseibel	DESIGNED - ESW	REVISED -
		DRAWN - PDB	REVISED -
	PLOT SCALE = 40.0000 ' / IN.	CHECKED - BRM	REVISED -
	PLOT DATE = 3/17/2011	DATE - 4-23-08	REVISED -

STATE OF ILLINOIS
DEPARTMENT OF TRANSPORTATION

PAVEMENT ELEVATION DETAIL, RAMP A AND B, KELLER AVE.

SCALE: 1"=20' | SHEET NO. 7 OF 7 SHEETS | STA. 2224+00.00 TO STA. 2228+00.00

F.A.I RTE.	SECTION	COUNTY	TOTAL SHEETS	SHEET NO.
57/70	(25-3,4)R	EFFINGHAM	1098	225
		CONTRACT NO. 74299		
FED. ROAD DIST. NO.	ILLINOIS	FED. AID PROJECT		