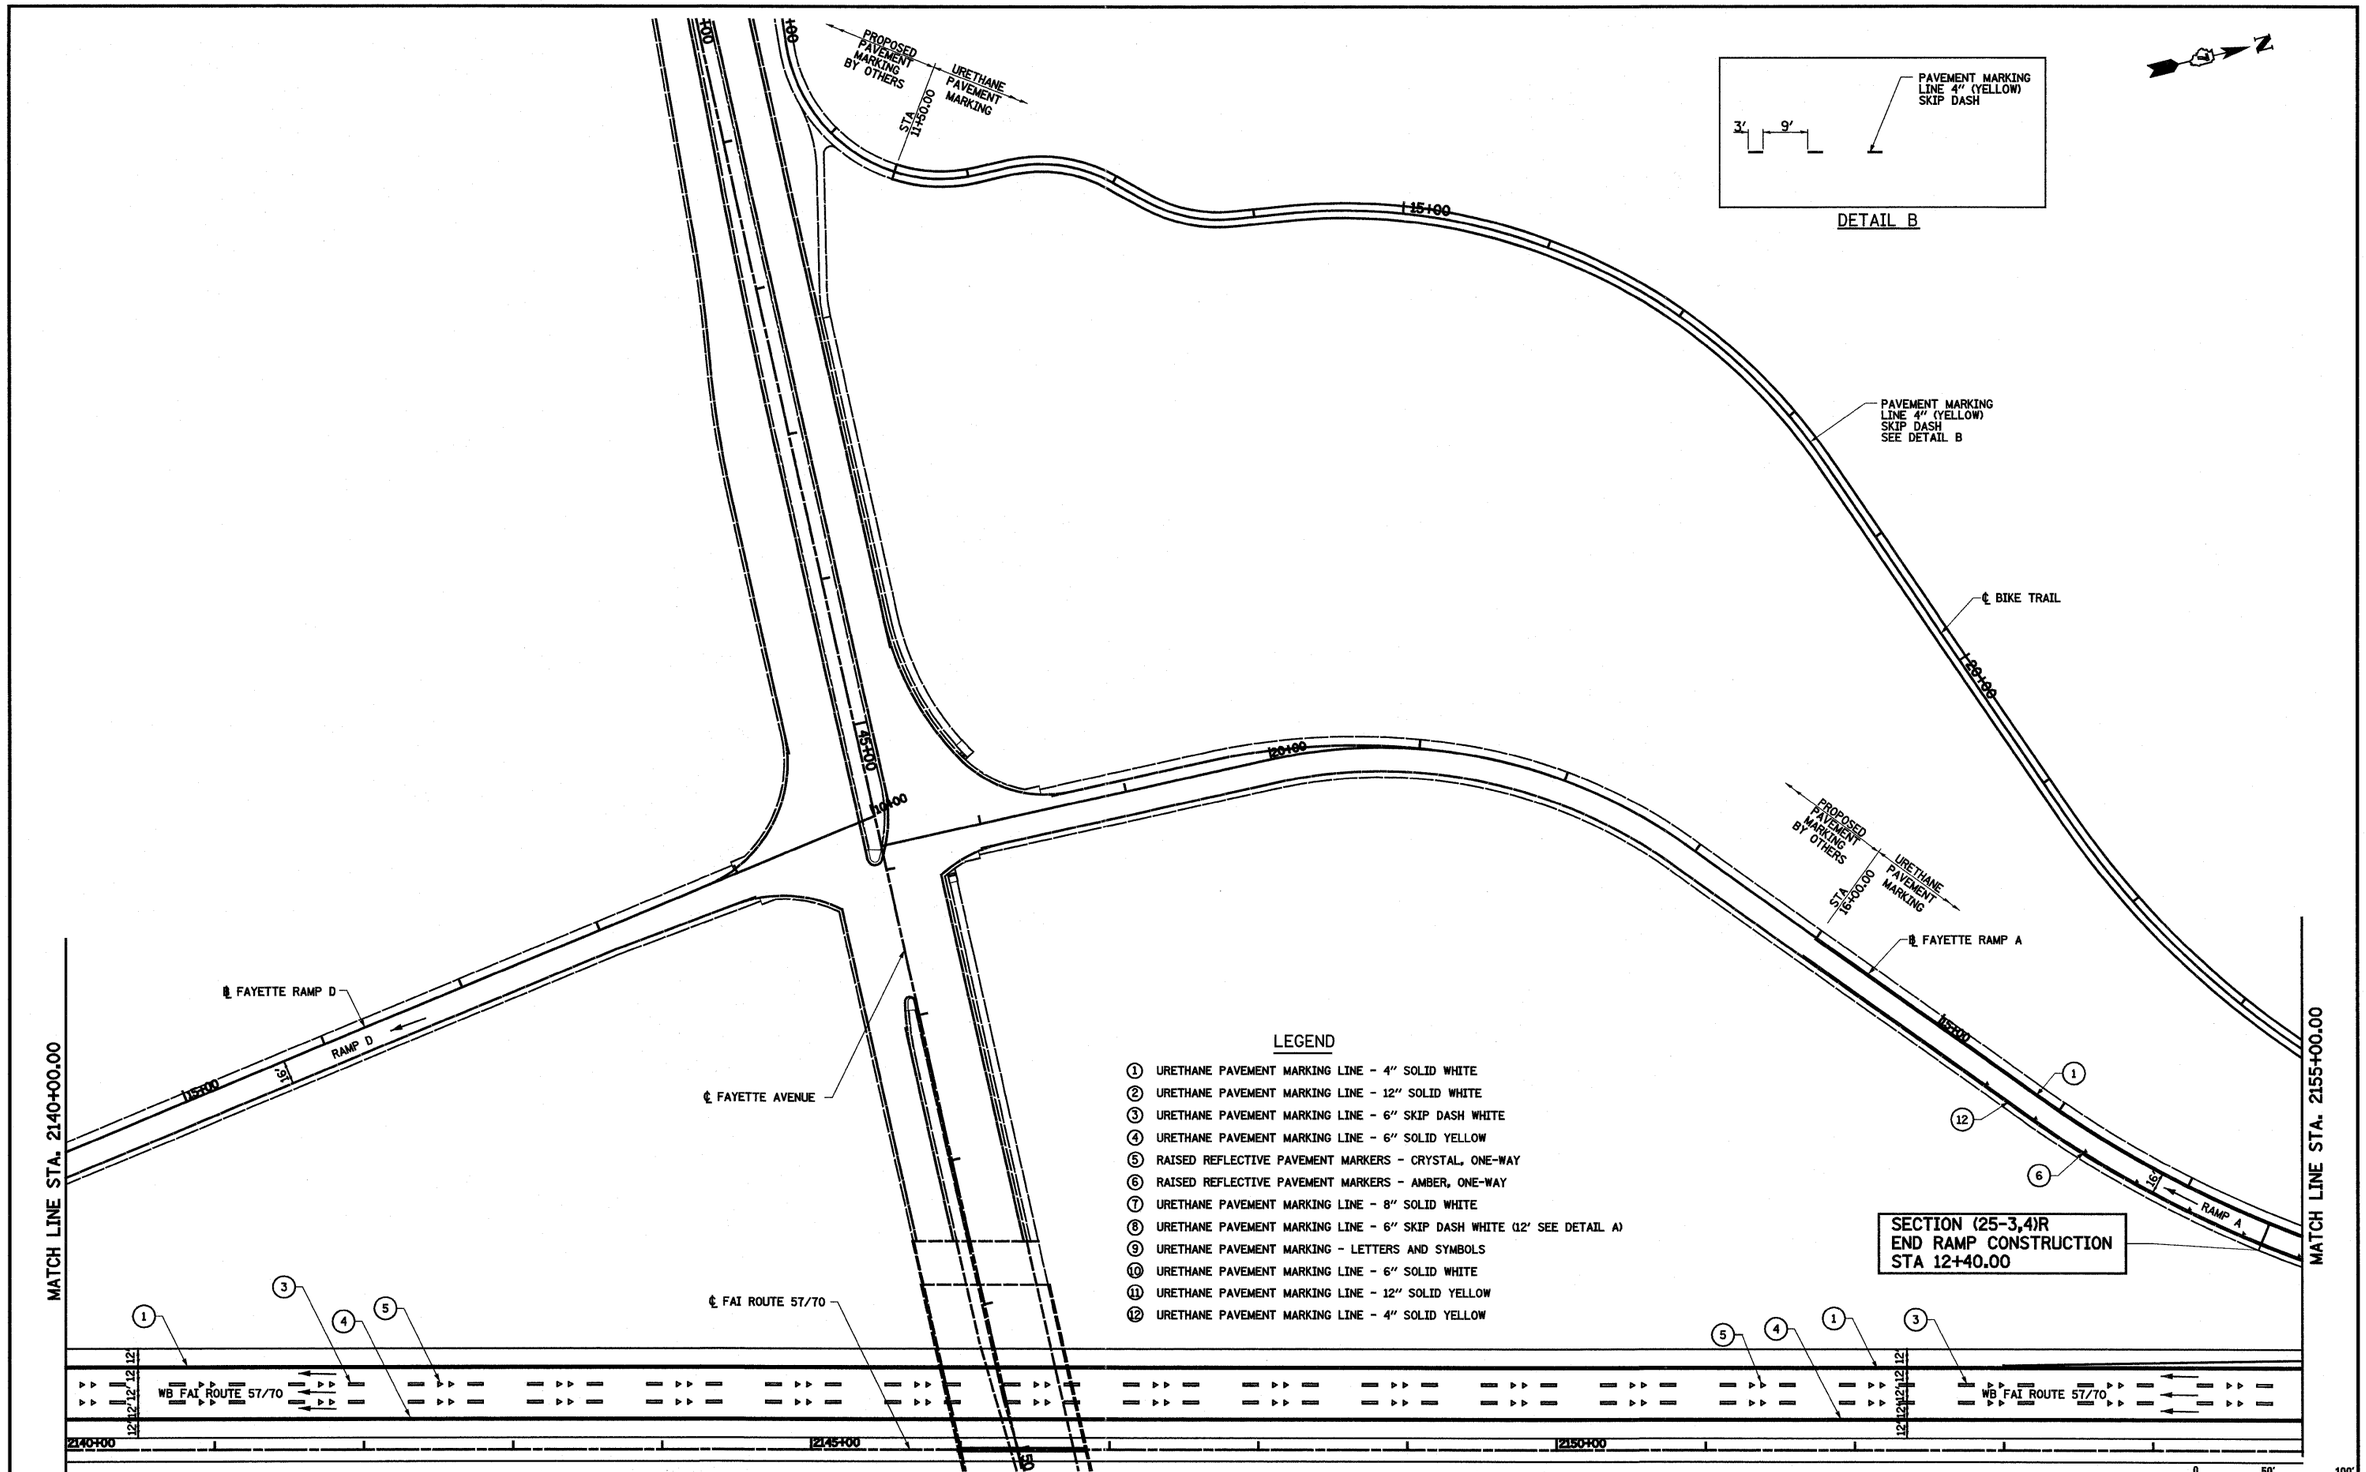

FILE NAME = S:\Projects\M85-00072.57-70\dgn\ML_Keller\pmk.5770.dgn	USER NAME = bseibel	DESIGNED - JWS	REVISED -
		DRAWN - PDB	REVISED -
	PLOT SCALE = 100.0000 ' / IN.	CHECKED - BRM	REVISED -
	PLOT DATE = 3/17/2011	DATE - 5-02-08	REVISED -

STATE OF ILLINOIS
DEPARTMENT OF TRANSPORTATION

PAVEMENT MARKING, FAI ROUTE 57/70

SCALE: 1"=50' | SHEET NO. 3 OF 10 SHEETS | STA. 2125+00.00 TO STA. 2155+00.00

F.A.I. RTE.	SECTION	COUNTY	TOTAL SHEETS	SHEET NO.
57/70	(25-3,4)R	EFFINGHAM	1098	235

CONTRACT NO. 74299

FED. ROAD DIST. NO. | ILLINOIS | FED. AID PROJECT