SN008
STA 2179+00

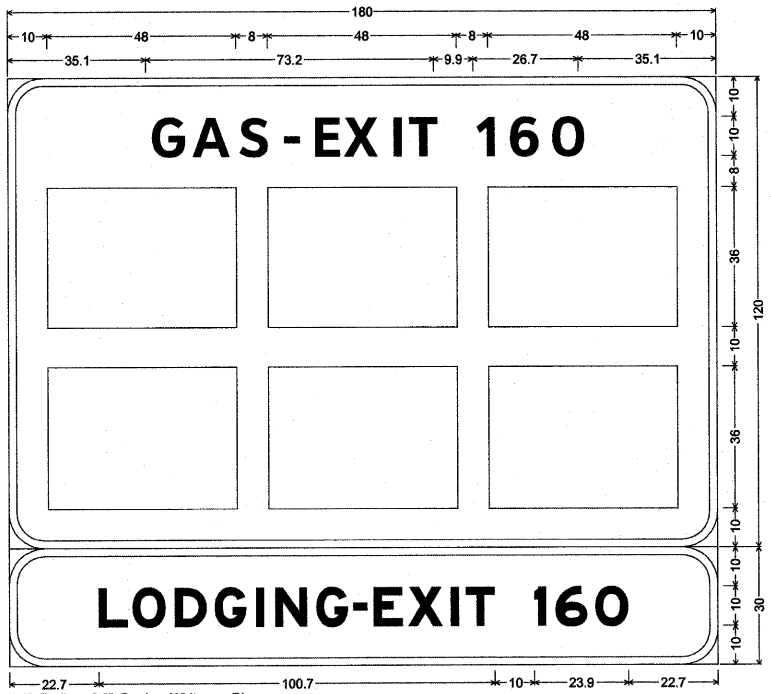

9.0" Radius, 2.0" Border, White on Blue;
[GAS-EXIT 160] ClearviewHwy-5-W; Rectangle Blue; Rectangle Blue; Rectangle Blue; Rectangle Blue; Rectangle Blue; Rectangle Blue;
9.0" Radius, 2.0" Border, White on Blue;
[LODGING-EXIT 160] E Mod 2K;
Table of widths and spaces.

	G		A		S		-		E		X		I		T		1		6		O	
35.1	8.6	2.5	9.4	2.2	7.2	3.3	3.9	4.0	6.4	2.1	8.7	2.7	2.0	2.9	7.3	9.9	4.6	3.6	7.2	3.2	8.1	35.1

	□		□		□	
10.0	48.0	8.0	48.0	8.0	48.0	10.0

	□		□		□	
10.0	48.0	8.0	48.0	8.0	48.0	10.0

	L		O		D		G		I		N		G		-		E		X		I		T
22.7	7.4	1.2	8.4	2.4	8.1	2.0	8.1	2.4	2.0	2.8	8.1	2.4	8.1	1.3	3.5	1.7	7.4	1.4	8.7	2.1	2.0	1.8	7.4

	1		6		O	
10.0	3.0	2.4	8.1	2.0	8.4	22.7

STRUCTURE NUMBER 7S025I057L160.7
STA 2219+50

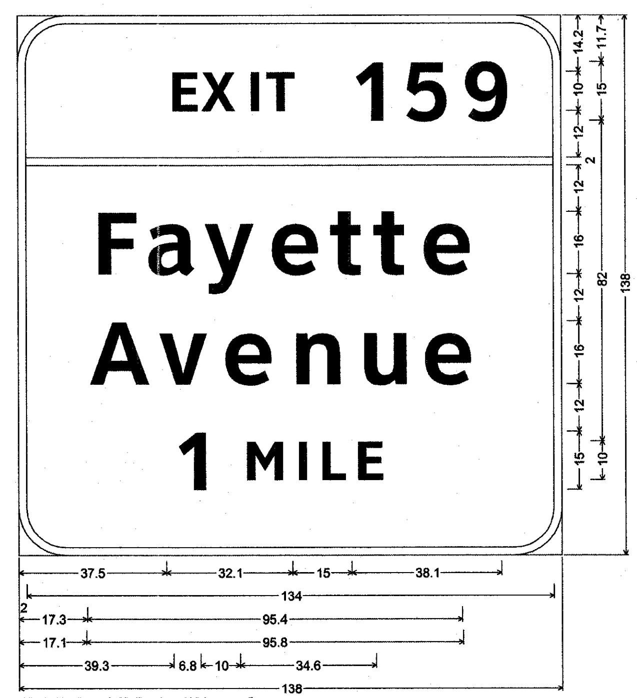

12.0" Radius, 2.0" Border, White on Green;
[EXIT 159] ClearviewHwy-5-W; [Fayette] ClearviewHwy-5-W;
[Avenue] ClearviewHwy-5-W; [1 MILE] ClearviewHwy-5-W;
Table of widths and spaces.

	E		X		I		T		1		5		9	
37.5	6.4	2.1	8.7	2.7	2.0	2.9	7.3	15.0	6.9	5.2	10.4	4.7	10.9	15.3

	—	
2.0	134.0	2.0

	F		a		y		e		t		t		e	
17.3	9.8	4.1	12.0	3.0	12.5	3.6	11.8	3.8	7.8	3.2	7.9	4.1	11.8	25.3

	A		v		e		n		u		e	
17.1	15.0	2.5	12.2	3.6	11.8	5.4	11.1	6.1	10.9	5.5	11.7	25.1

	1		M		I		L		E	
39.3	6.8	10.0	9.3	3.9	1.9	4.1	5.9	3.1	6.4	47.3

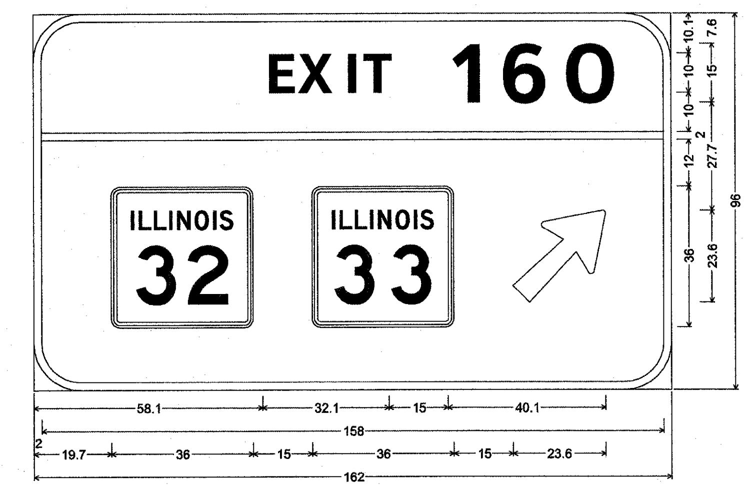

12.0" Radius, 2.0" Border, White on Green;
[EXIT 160] ClearviewHwy-5-W; Arrow 133 - 30.0" 45°;
Table of widths and spaces.

	E		X		I		T		1		6		O	
58.1	6.4	2.1	8.7	2.8	1.9	3.0	7.2	15.0	6.8	5.4	10.8	4.9	12.2	16.7

	—	
2.0	158.0	2.0

	[32]		[33]		↗	
19.7	36.0	15.0	36.0	15.0	23.6	16.7

NOT TO SCALE

FILE NAME = S:\Projects\403-00072_57-70\dgn\ML_Keller\Misc Revs 4-29-2011\sign panel details_Revs 4-29-2011.dgn	USER NAME = linda	DESIGNED - ESW	REVISED - 4-27-11	STATE OF ILLINOIS DEPARTMENT OF TRANSPORTATION	SIGN PANEL DETAILS, FAI ROUTE 57/70
	PLOT SCALE = 100.0000 ' / IN.	DRAWN - LEC	REVISED -		SCALE: 1"=50'
	PLOT DATE = 4/21/2011	CHECKED - BRM	REVISED -		SHEET NO. 11 OF 49 SHEETS
		DATE - 6-15-09	REVISED -		STA. TO STA.

F.A.I RTE.	SECTION	COUNTY	TOTAL SHEETS	SHEET NO.
57/70	(25-3,4)R	EFFINGHAM	1098	253
		CONTRACT NO. 74299		
FED. ROAD DIST. NO.	ILLINOIS	FED. AID PROJECT		