STRUCTURE NUMBER 7S025I057R161.3
STA 2249+25

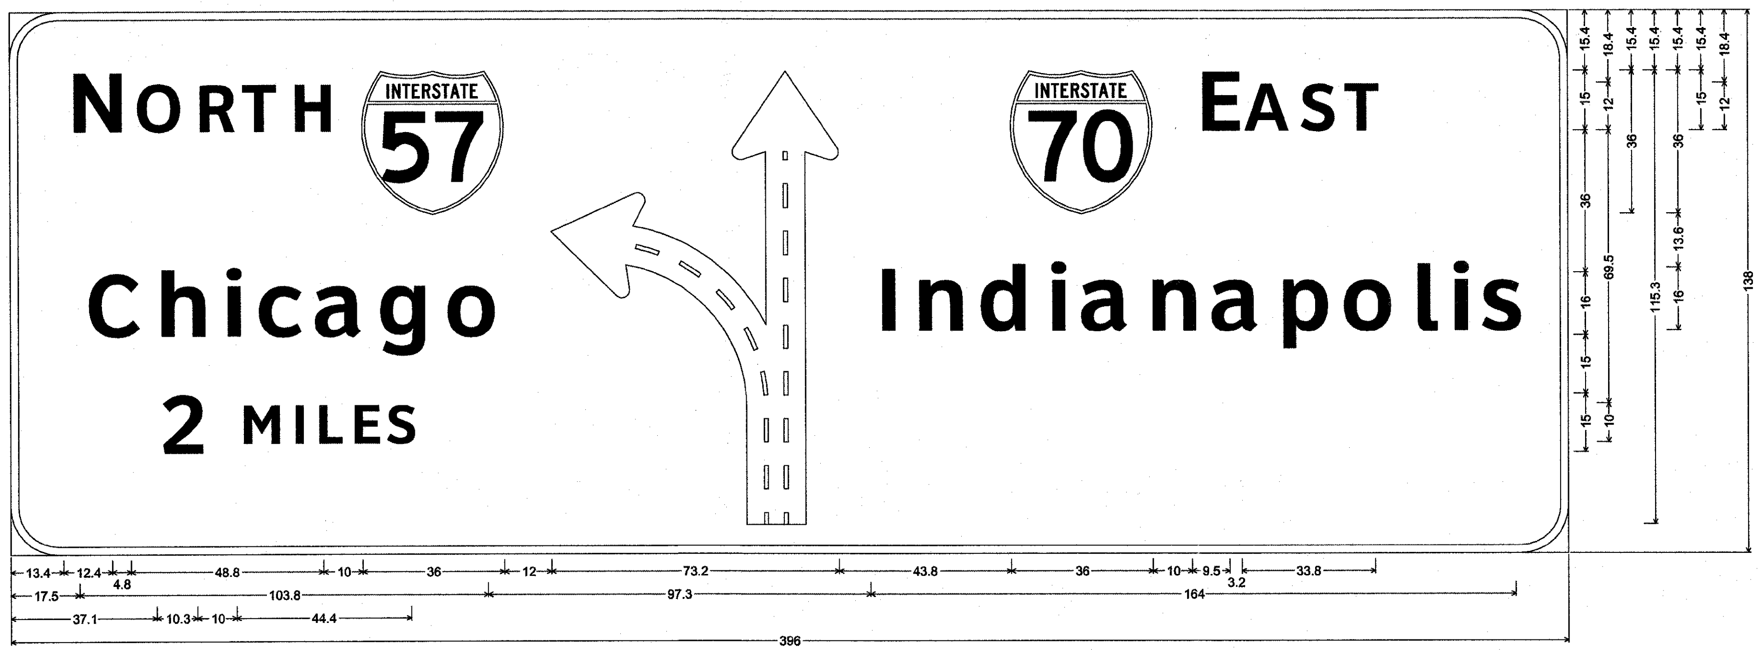

12.0" Radius, 2.0" Border, White on Green;
[N ORTH] ClearviewHwy-5-W; [Chicago] ClearviewHwy-5-W; [2 MILES] ClearviewHwy-5-W; Diagrammatic Arrow lane lines Black; [E AST] ClearviewHwy-5-W; [Indianapolis] ClearviewHwy-5-W;
Table of widths and spaces.

13.4	N 12.4	4.8	O 11.1	4.3	R 9.0	2.9	T 8.7	3.6	H 9.2	10.0	36.0	12.0	73.2	43.8	36.0	10.0	E 9.5	3.2	A 11.2	2.6	S 8.7	2.6	T 8.7	49.1

17.5	C 13.0	4.9	h 11.1	5.7	i 3.8	5.1	c 10.8	3.6	a 11.9	4.5	g 11.6	5.5	o 12.3	97.3	I 3.1	6.3	n 11.2	5.4	d 11.6	5.6	i 3.8	4.7	a 12.0	5.0	n 11.2	5.0	a 12.0	5.0	p 11.6	4.8	o 12.4	5.4	l 5.0	4.5	i 3.8	4.4	s 10.2	13.4

37.1	2 10.3	10.0	M 9.2	3.9	I 1.9	4.1	L 5.9	3.1	E 6.4	2.6	S 7.3	294.2

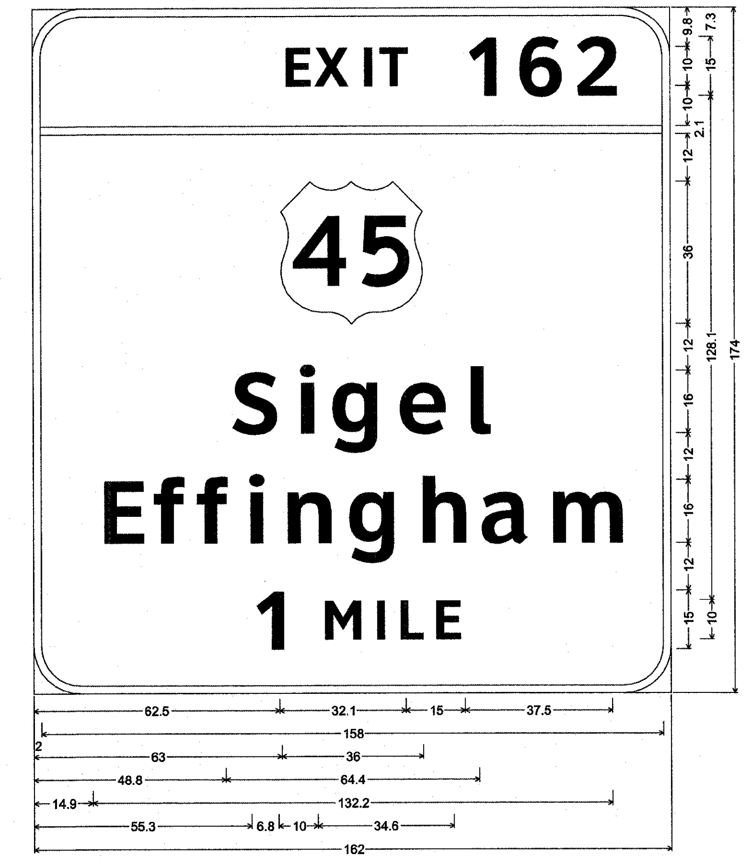

12.0" Radius, 2.0" Border, White on Green;
[EXIT 162] ClearviewHwy-5-W; [Sigel] ClearviewHwy-5-W; [Effingham] ClearviewHwy-5-W;
[1 MILE] ClearviewHwy-5-W;
Table of widths and spaces.

62.5	E 6.4	2.1	X 8.7	2.7	I 1.9	3.0	T 7.3	15.0	1 6.9	5.3	6 10.9	4.0	2 10.4	14.9

2.0	158.0	2.0

63.0	36.0	63.0

48.8	S 11.5	4.7	i 3.8	5.1	g 11.7	5.4	e 11.7	5.5	l 5.0	48.8

14.9	E 10.2	3.9	f 7.8	3.3	f 7.7	4.3	i 3.8	5.7	n 11.1	5.4	g 11.7	6.0	h 11.1	5.1	a 11.9	5.1	m 18.1	14.9

55.3	1 6.8	10.0	M 9.3	3.9	I 1.9	4.1	L 5.9	3.1	E 6.4	55.3

NOT TO SCALE

FILE NAME = S:\Projects\403-00072_57-70\dgn\ML_Keller\Misc Revs 4-29-2011\sign panel details_Revs 4-29-2011.dgn	USER NAME = linda	DESIGNED - ESW	REVISED - 4-27-11
	PLOT SCALE = 100.0000 ' / IN.	DRAWN - LEC	REVISED -
	PLOT DATE = 4/21/2011	CHECKED - BRM	REVISED -
		DATE - 6-15-09	REVISED -

STATE OF ILLINOIS
DEPARTMENT OF TRANSPORTATION

SIGN PANEL DETAILS, FAI ROUTE 57/70

SCALE: 1"=50' | SHEET NO. 13 OF 49 SHEETS | STA. | TO STA.

F.A.I RTE.	SECTION	COUNTY	TOTAL SHEETS	SHEET NO.
57/70	(25-3,4)R	EFFINGHAM	1098	255
		CONTRACT NO. 74299		
FED. ROAD DIST. NO.	ILLINOIS	FED. AID PROJECT		