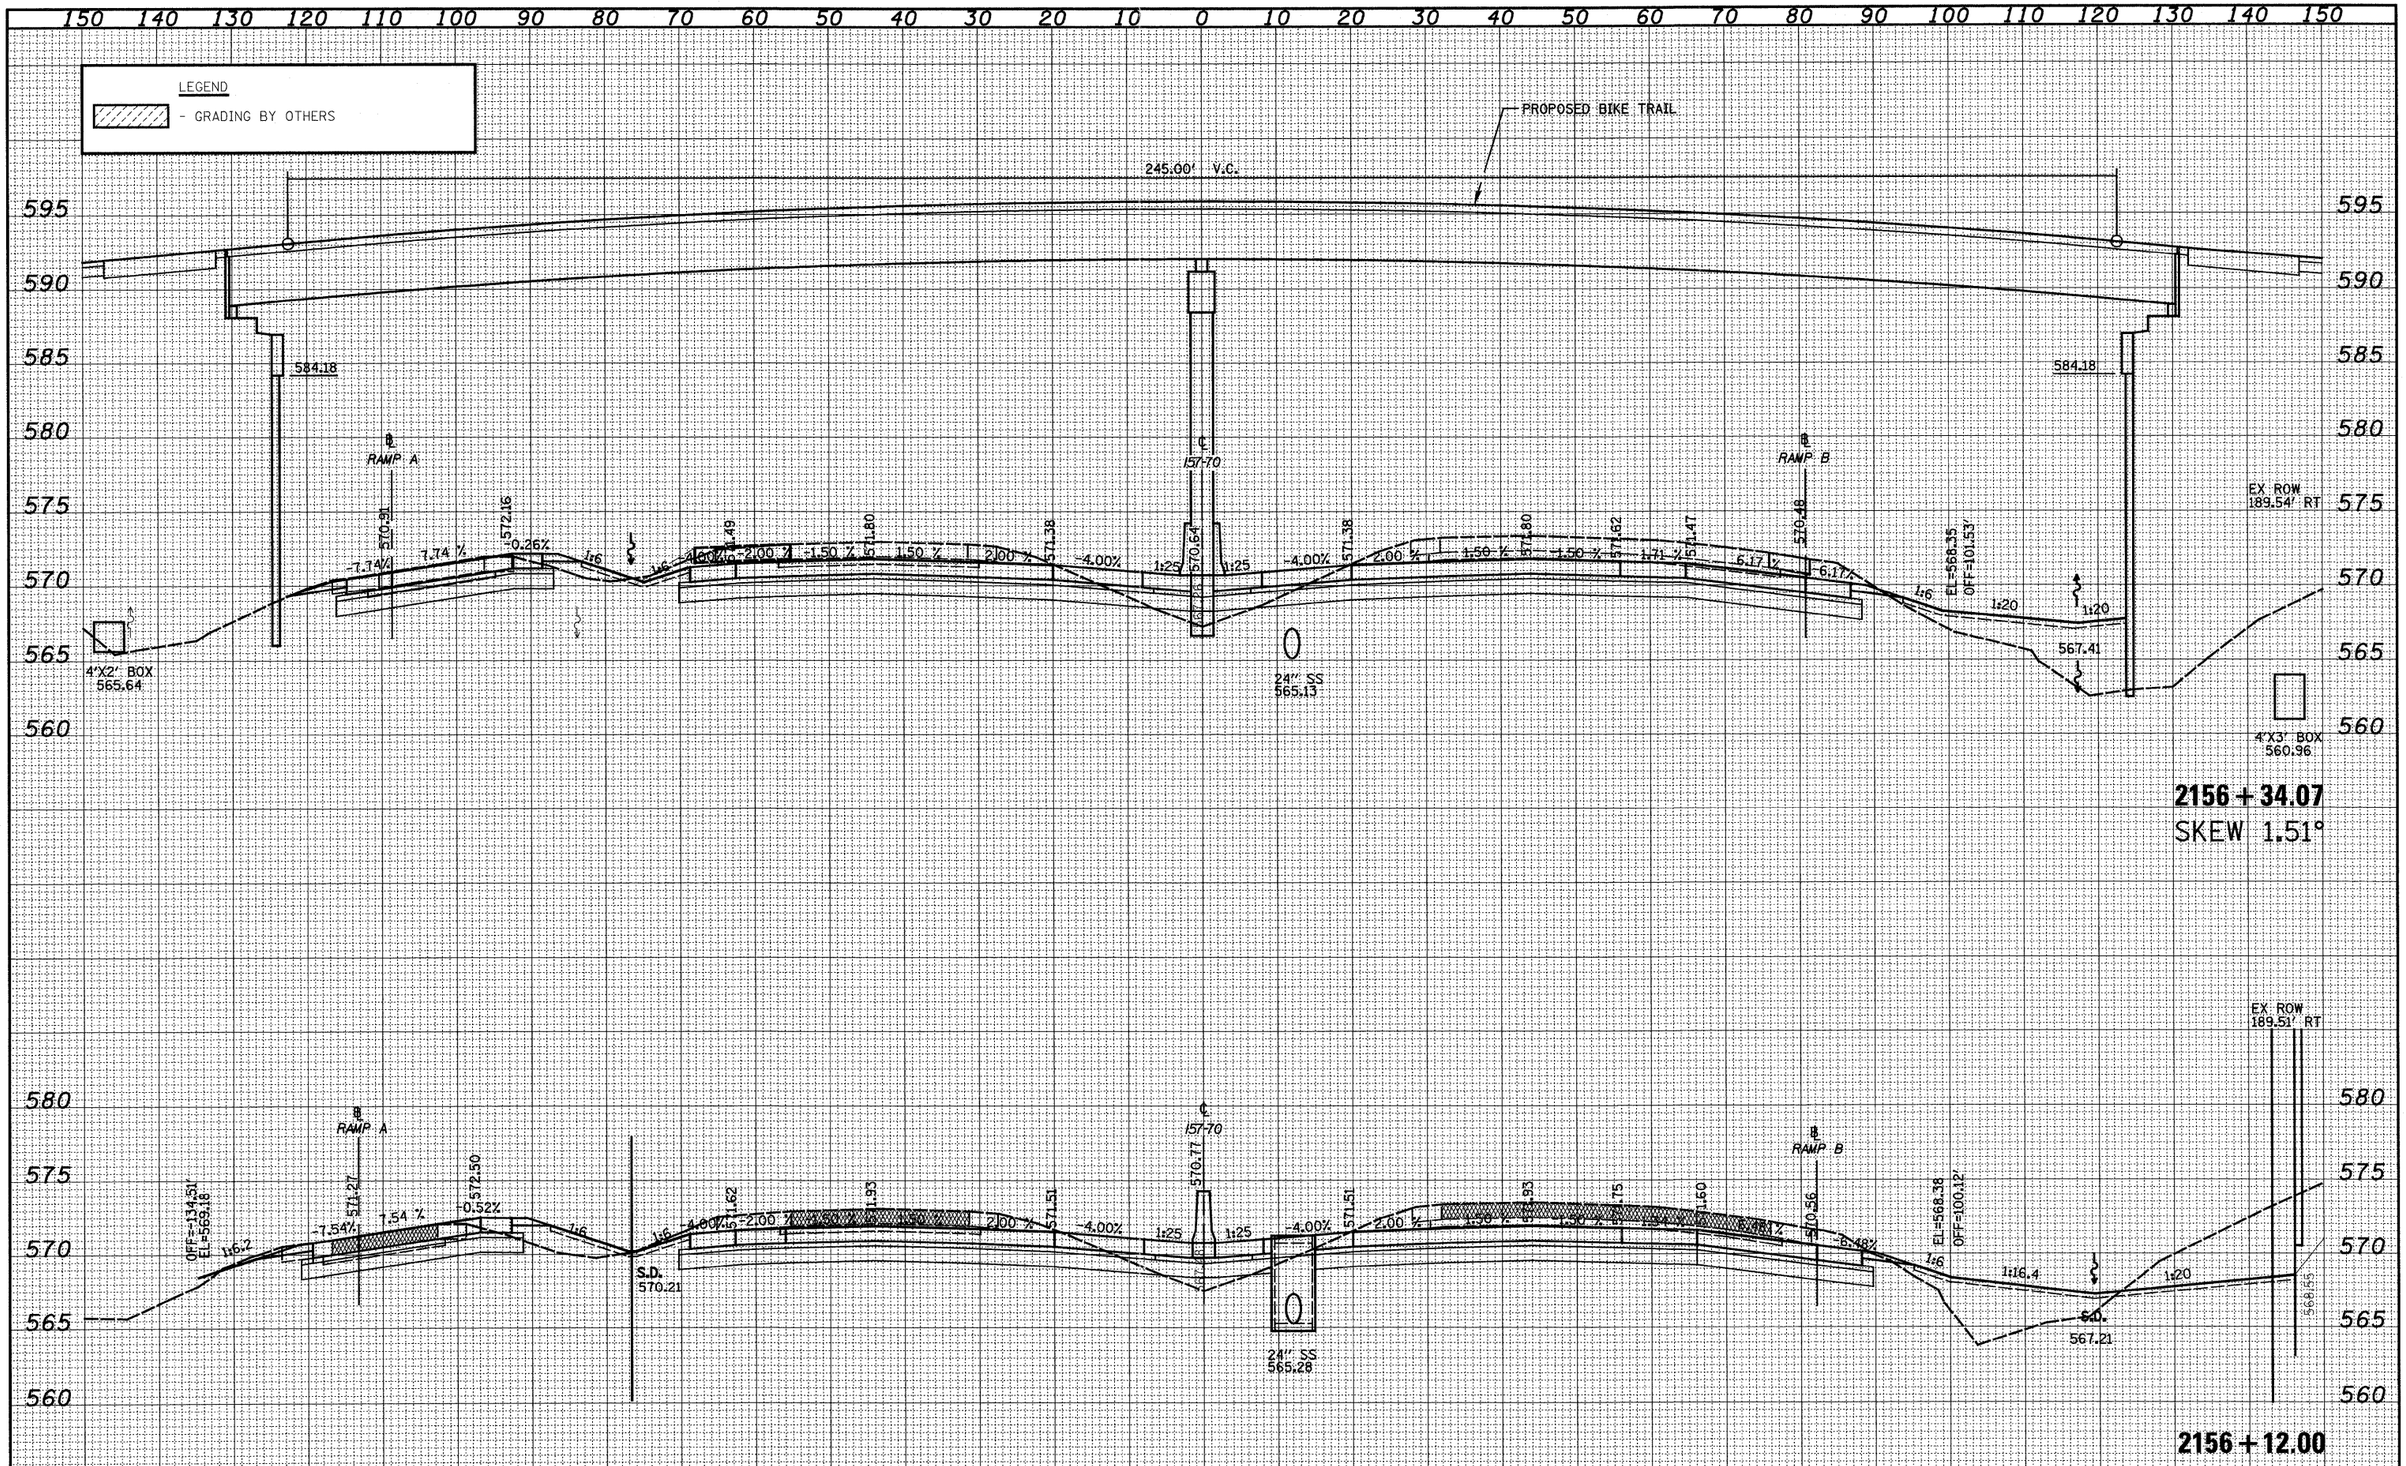

FILE NAME = $FILE$	USER NAME = $USER$	DESIGNED - JWS	REVISED -	STATE OF ILLINOIS DEPARTMENT OF TRANSPORTATION	CROSS SECTIONS FAI 57/70	F.A.I. RTE.	SECTION	COUNTY	TOTAL SHEETS	SHEET NO.
		DRAWN - LEC	REVISED -			57/70	(25-3,4)R	EFFINGHAM	1098	475
	PLOT SCALE = $SCALE$	CHECKED - BRM	REVISED -					CONTRACT NO. 74299		
	PLOT DATE = $DATE$	DATE - 4-01-08	REVISED -		SCALE: 1"=10' / SHEET NO. 49 OF 199 SHEETS / STA. 2156+00.00 TO STA. 2156+34.07	FED. ROAD DIST. NO.	ILLINOIS	FED. AID PROJECT		