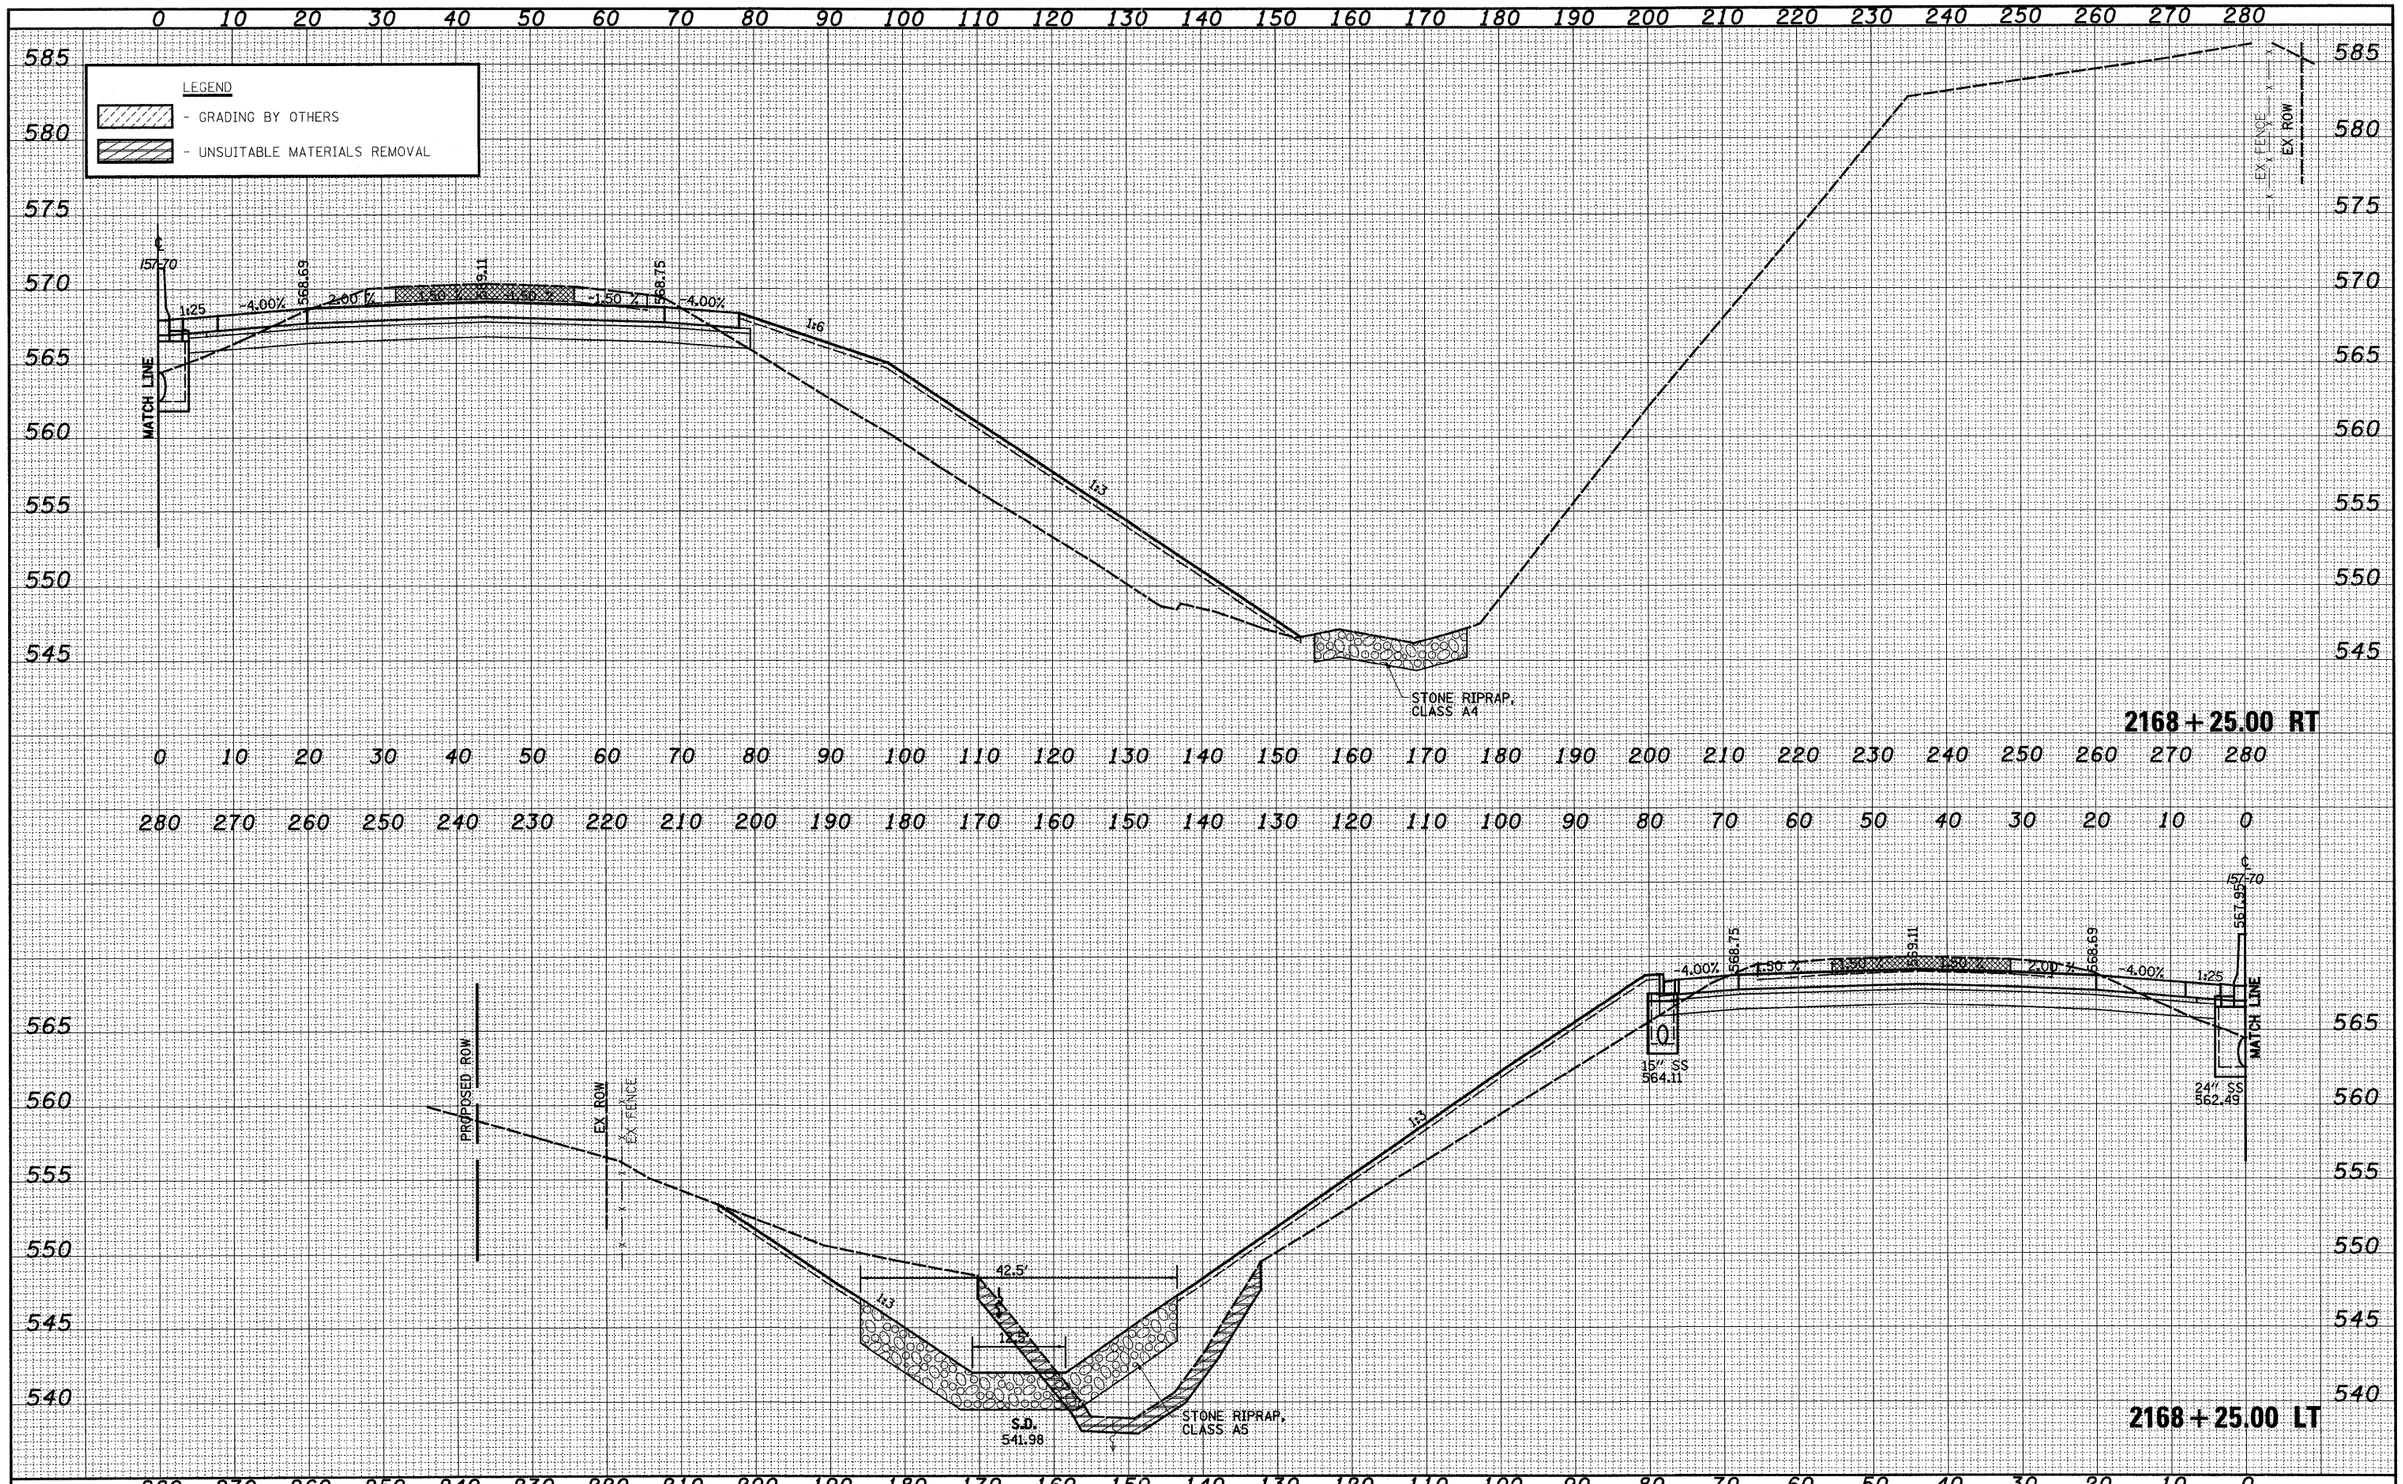

ORIGINAL SURVEY	NO.	NOTE BOOK	SURVEYED	PLOTTED	TOPO. DATE	AREAS	AREAS CHECKED	BY	DATE

FINAL SURVEY	NO.	NOTE BOOK	SURVEYED	PLOTTED	TOPO. DATE	AREAS	AREAS CHECKED	BY	DATE

FILE NAME =	USER NAME = John	DESIGNED - JWS	REVISED -
S:\Projects\483-88872.57-70\dgn\ML_Keller\roshMain_Keller.dgn		DRAWN - LEC	REVISED -
	PLOT SCALE = 20.0000 ' / IN.	CHECKED - BRM	REVISED -
	PLOT DATE = 3/28/2011	DATE - 4-01-08	REVISED -

STATE OF ILLINOIS
DEPARTMENT OF TRANSPORTATION

CROSS SECTIONS FAI 57/70

SCALE: 1"=10' | SHEET NO. 77 OF 199 SHEETS | STA. 2168+25.00 TO STA. 2168+25.00

F.A.I. RTE.	SECTION	COUNTY	TOTAL SHEETS	SHEET NO.
57/70	(25-3,4)R	EFFINGHAM	1098	503
		CONTRACT NO. 74299		
FED. ROAD DIST. NO.	ILLINOIS	FED. AID PROJECT		