LEGEND

▨ - GRADING BY OTHERS

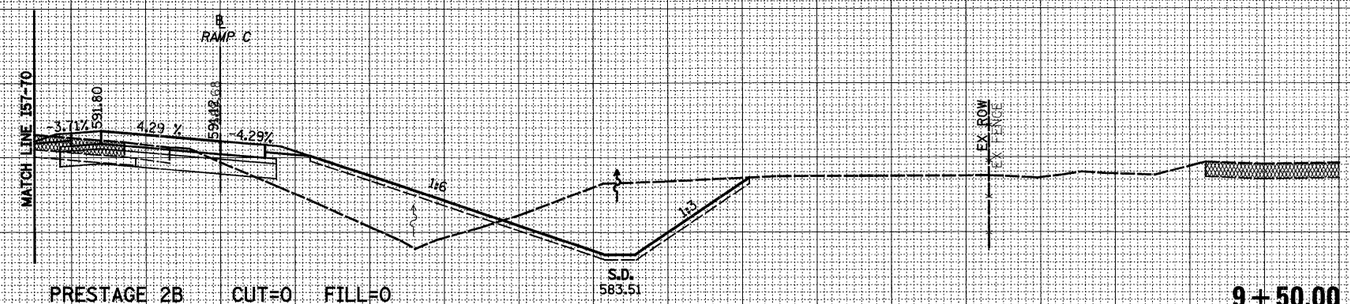

PRESTAGE 2B CUT=0 FILL=0
STAGE 2 CUT=90 FILL=96
STAGE 3 CUT=0 FILL=0

9+50.00

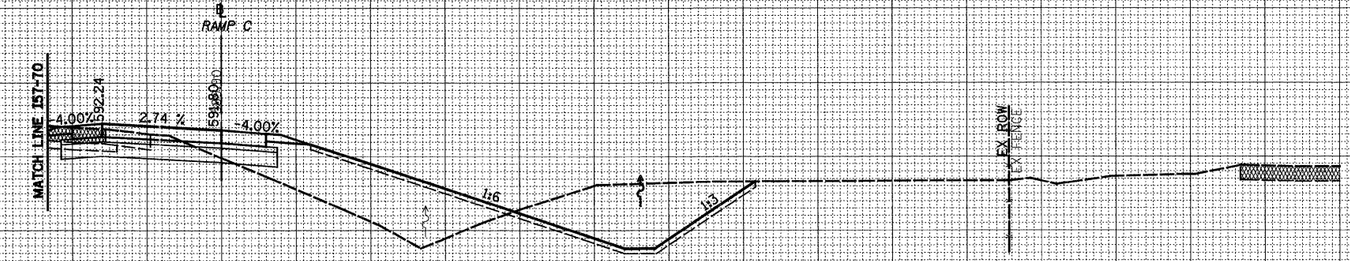

PRESTAGE 2B CUT=0 FILL=0
STAGE 2 CUT=86 FILL=114
STAGE 3 CUT=0 FILL=0

9+00.00

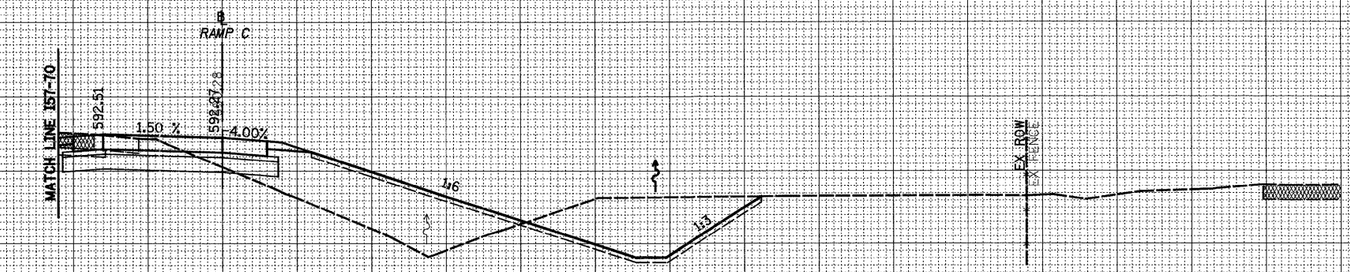

PRESTAGE 2B CUT=0 FILL=0
STAGE 2 CUT=91 FILL=105
STAGE 3 CUT=0 FILL=0

8+60.00

FILE NAME = S:\Projects\4103-00017.57-70\dgn\ML_feller\cssh_FayRC_Ramp4.dgn	USER NAME = bseibel	DESIGNED - JWS	REVISED -
		DRAWN - LEC	REVISED -
	PLOT SCALE = 20.0000 ' / IN.	CHECKED - BRM	REVISED -
	PLOT DATE = 3/14/2011	DATE - 5-19-08	REVISED -

STATE OF ILLINOIS
DEPARTMENT OF TRANSPORTATION

CROSS SECTIONS, FAYETTE AVENUE RAMP C

SCALE: 1"=10' | SHEET NO. 1 OF 4 SHEETS | STA. 8+60.00 TO STA. 9+50.00

F.A.I RTE.	SECTION	COUNTY	TOTAL SHEETS	SHEET NO.
57/70	(25-3,4)R	EFFINGHAM	1098	642
		CONTRACT NO. 74299		
FED. ROAD DIST. NO.	ILLINOIS	FED. AID PROJECT		

FINAL SURVEY — NOTE BOOK — NO. — BY — DATE
SURVEYED — PLOTTED — TEMPLATE — AREAS — AREAS CHECKED

ORIGINAL SURVEY — NOTE BOOK — NO. — BY — DATE
SURVEYED — PLOTTED — TEMPLATE — AREAS — AREAS CHECKED