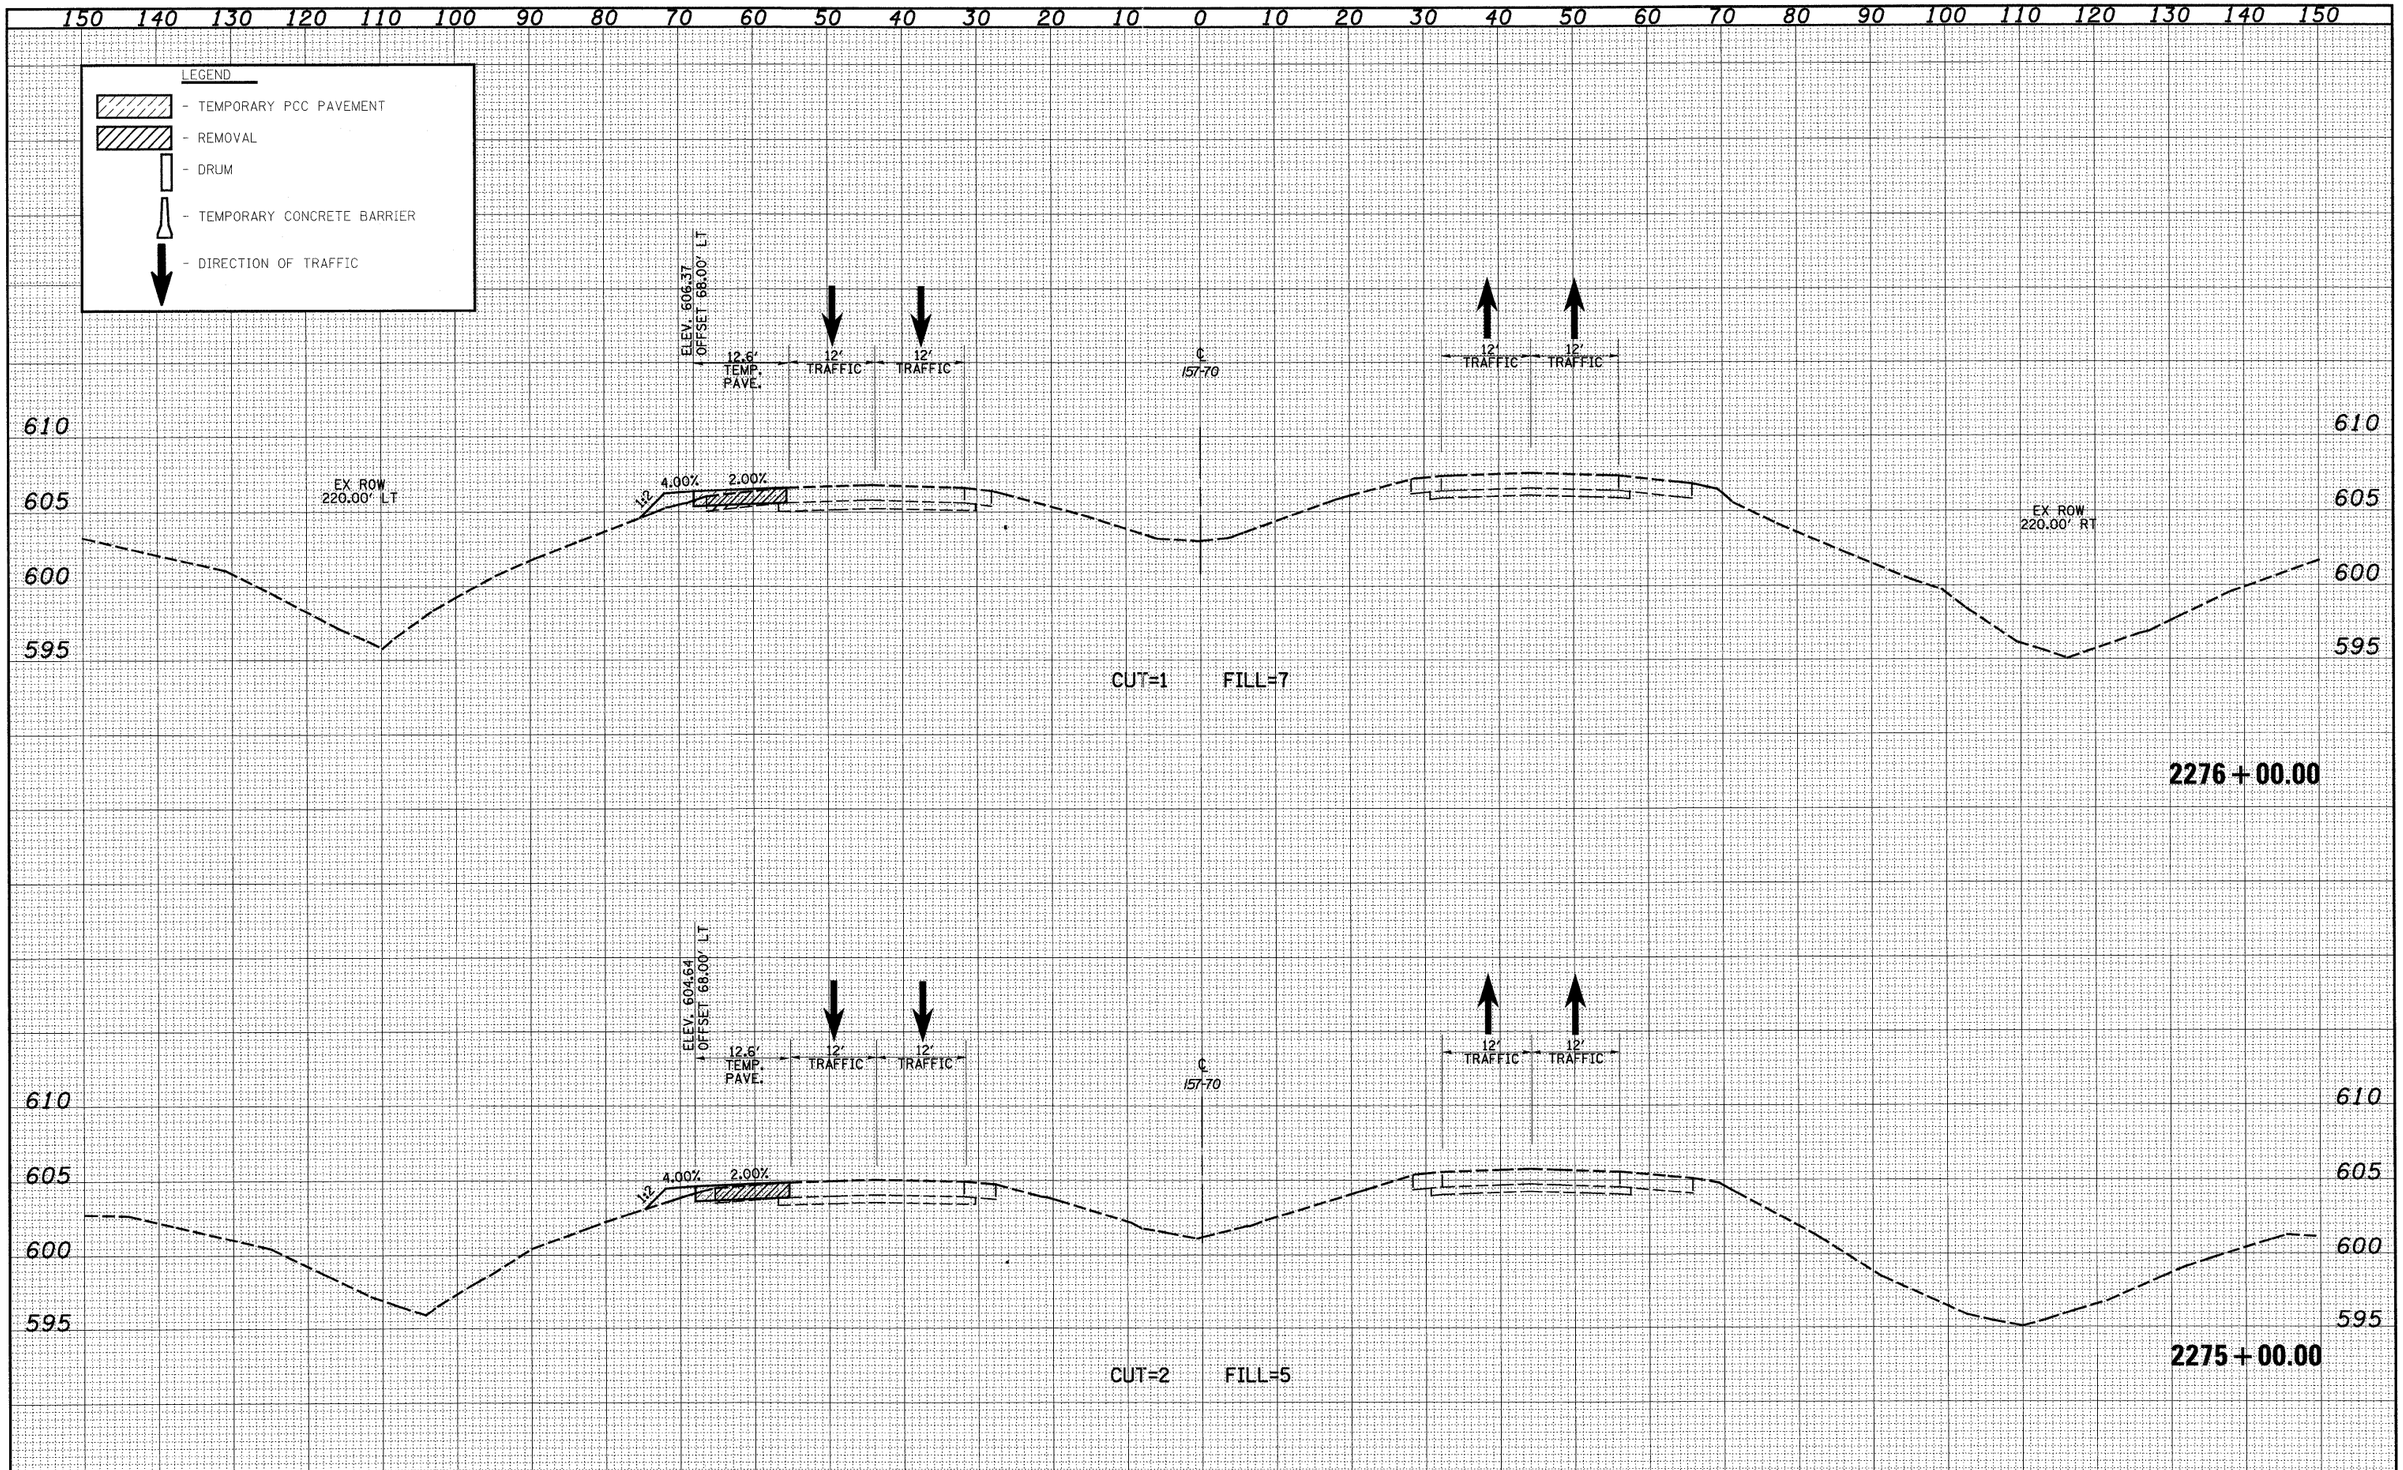

FINAL SURVEY	BY	DATE
SURVEYED		
PLOTTED		
TEMPLATE		
AREAS		
AREAS CHECKED		
NOTE BOOK		
NO.		

ORIGINAL SURVEY	BY	DATE
SURVEYED		
PLOTTED		
TEMPLATE		
AREAS		
AREAS CHECKED		
NOTE BOOK		
NO.		

FILE NAME = S:\Projects\HED-88072.57-70\dgn\Mt_Keller\msht.mnr\MT_PSL.dgn

USER NAME = bseibel

PLOT SCALE = 20.0000 ' / IN.

PLOT DATE = 3/16/2011

DESIGNED - JWS	REVISED -		
DRAWN - LEC	REVISED -		
CHECKED - BRM	REVISED -		
DATE - 4-01-08	REVISED -		

STATE OF ILLINOIS
DEPARTMENT OF TRANSPORTATION

MAINTENANCE OF TRAFFIC – I57/70 (PRE-STAGE 1)

SCALE: 1"=10' | SHEET NO. 89 OF 94 SHEETS | STA. 2275+00.00 TO STA. 2276+00.00

F.A.I RTE.	SECTION	COUNTY	TOTAL SHEETS	SHEET NO.
57/70	(25-3,4)R	EFFINGHAM	1098	799

CONTRACT NO. 74299

FED. ROAD DIST. NO. | ILLINOIS | FED. AID PROJECT