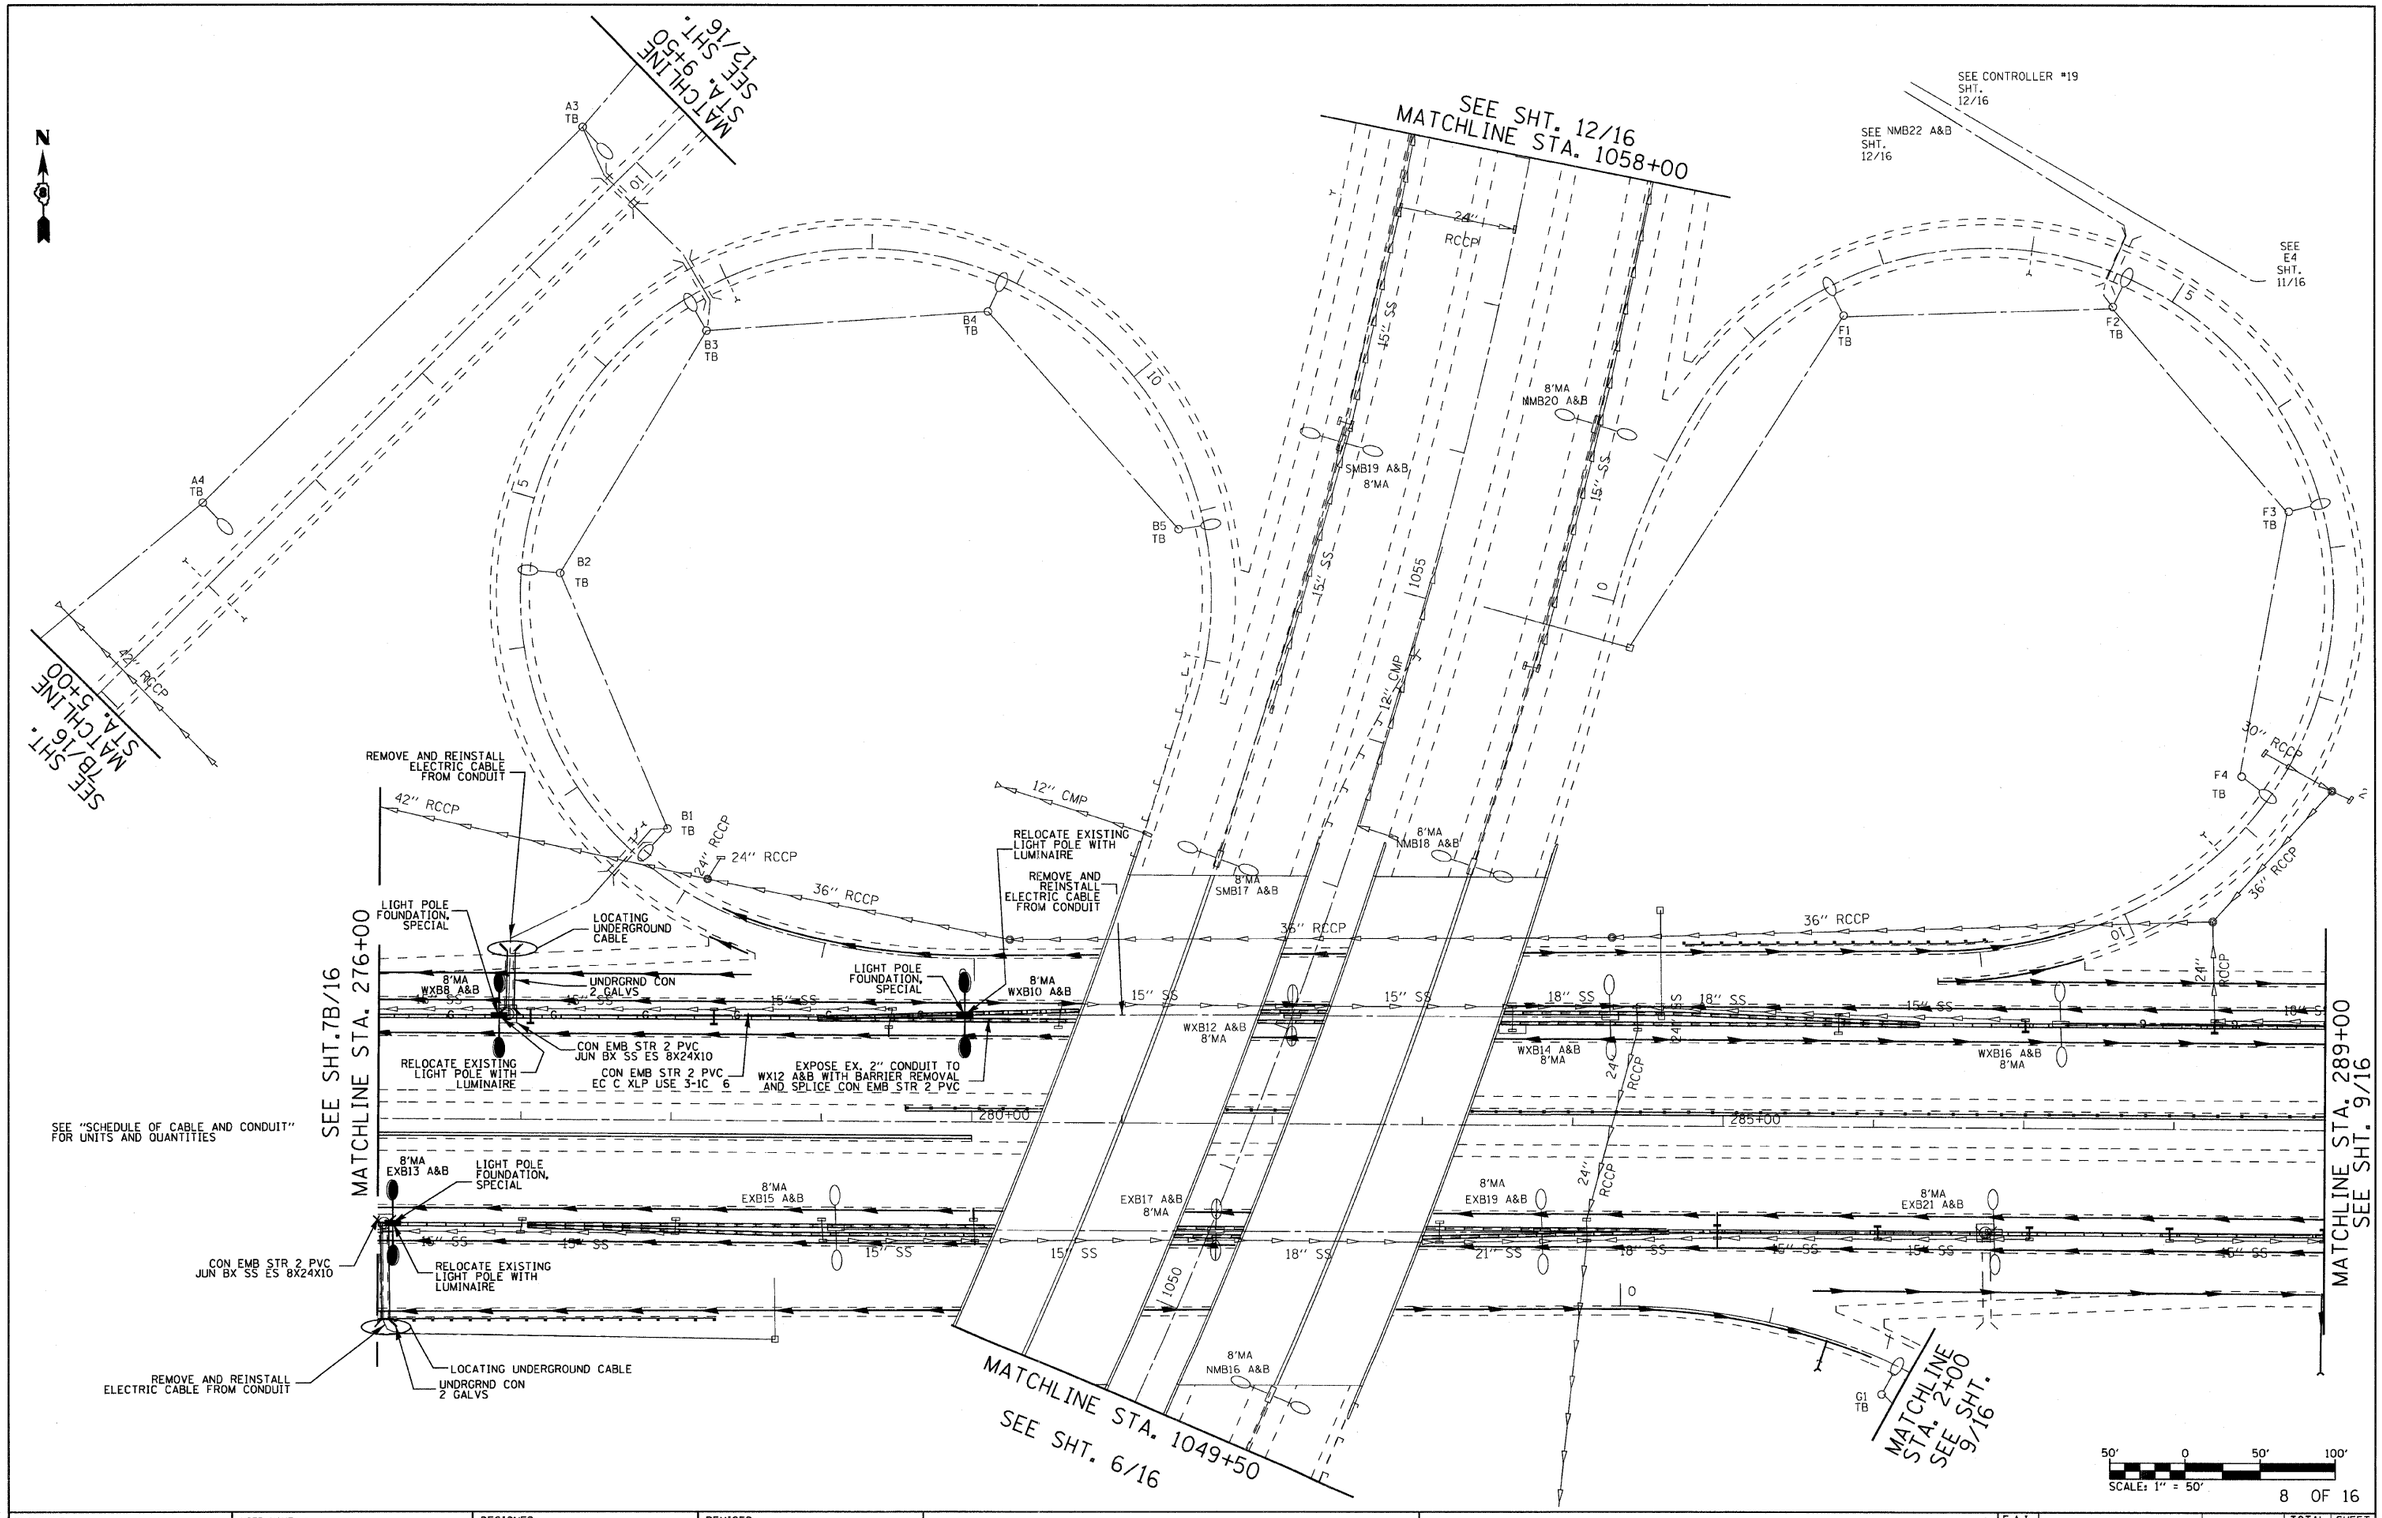

8 OF 16

FILE NAME = c:\pw_work\pwidot\prestonme\d0109244\d876415-sht-light.dgn	USER NAME = prestonme	DESIGNED -	REVISED -
		DRAWN -	REVISED -
	PLOT SCALE = 49.9950 ' / in.	CHECKED -	REVISED -
	PLOT DATE = 12/7/2011	DATE -	REVISED -

STATE OF ILLINOIS
DEPARTMENT OF TRANSPORTATION

LIGHTING PLANS
CONTROLLERS #18 & #19 SHTS. 5 OF 10

SCALE: | SHEET NO. OF SHEETS | STA. | TO STA.

F.A.I. RTE.	SECTION	COUNTY	TOTAL SHEETS	SHEET NO.
64	82-(3-4)RS	ST. CLAIR	167	92
		CONTRACT NO. 76415		
FED. ROAD DIST. NO.	ILLINOIS	FED. AID PROJECT		