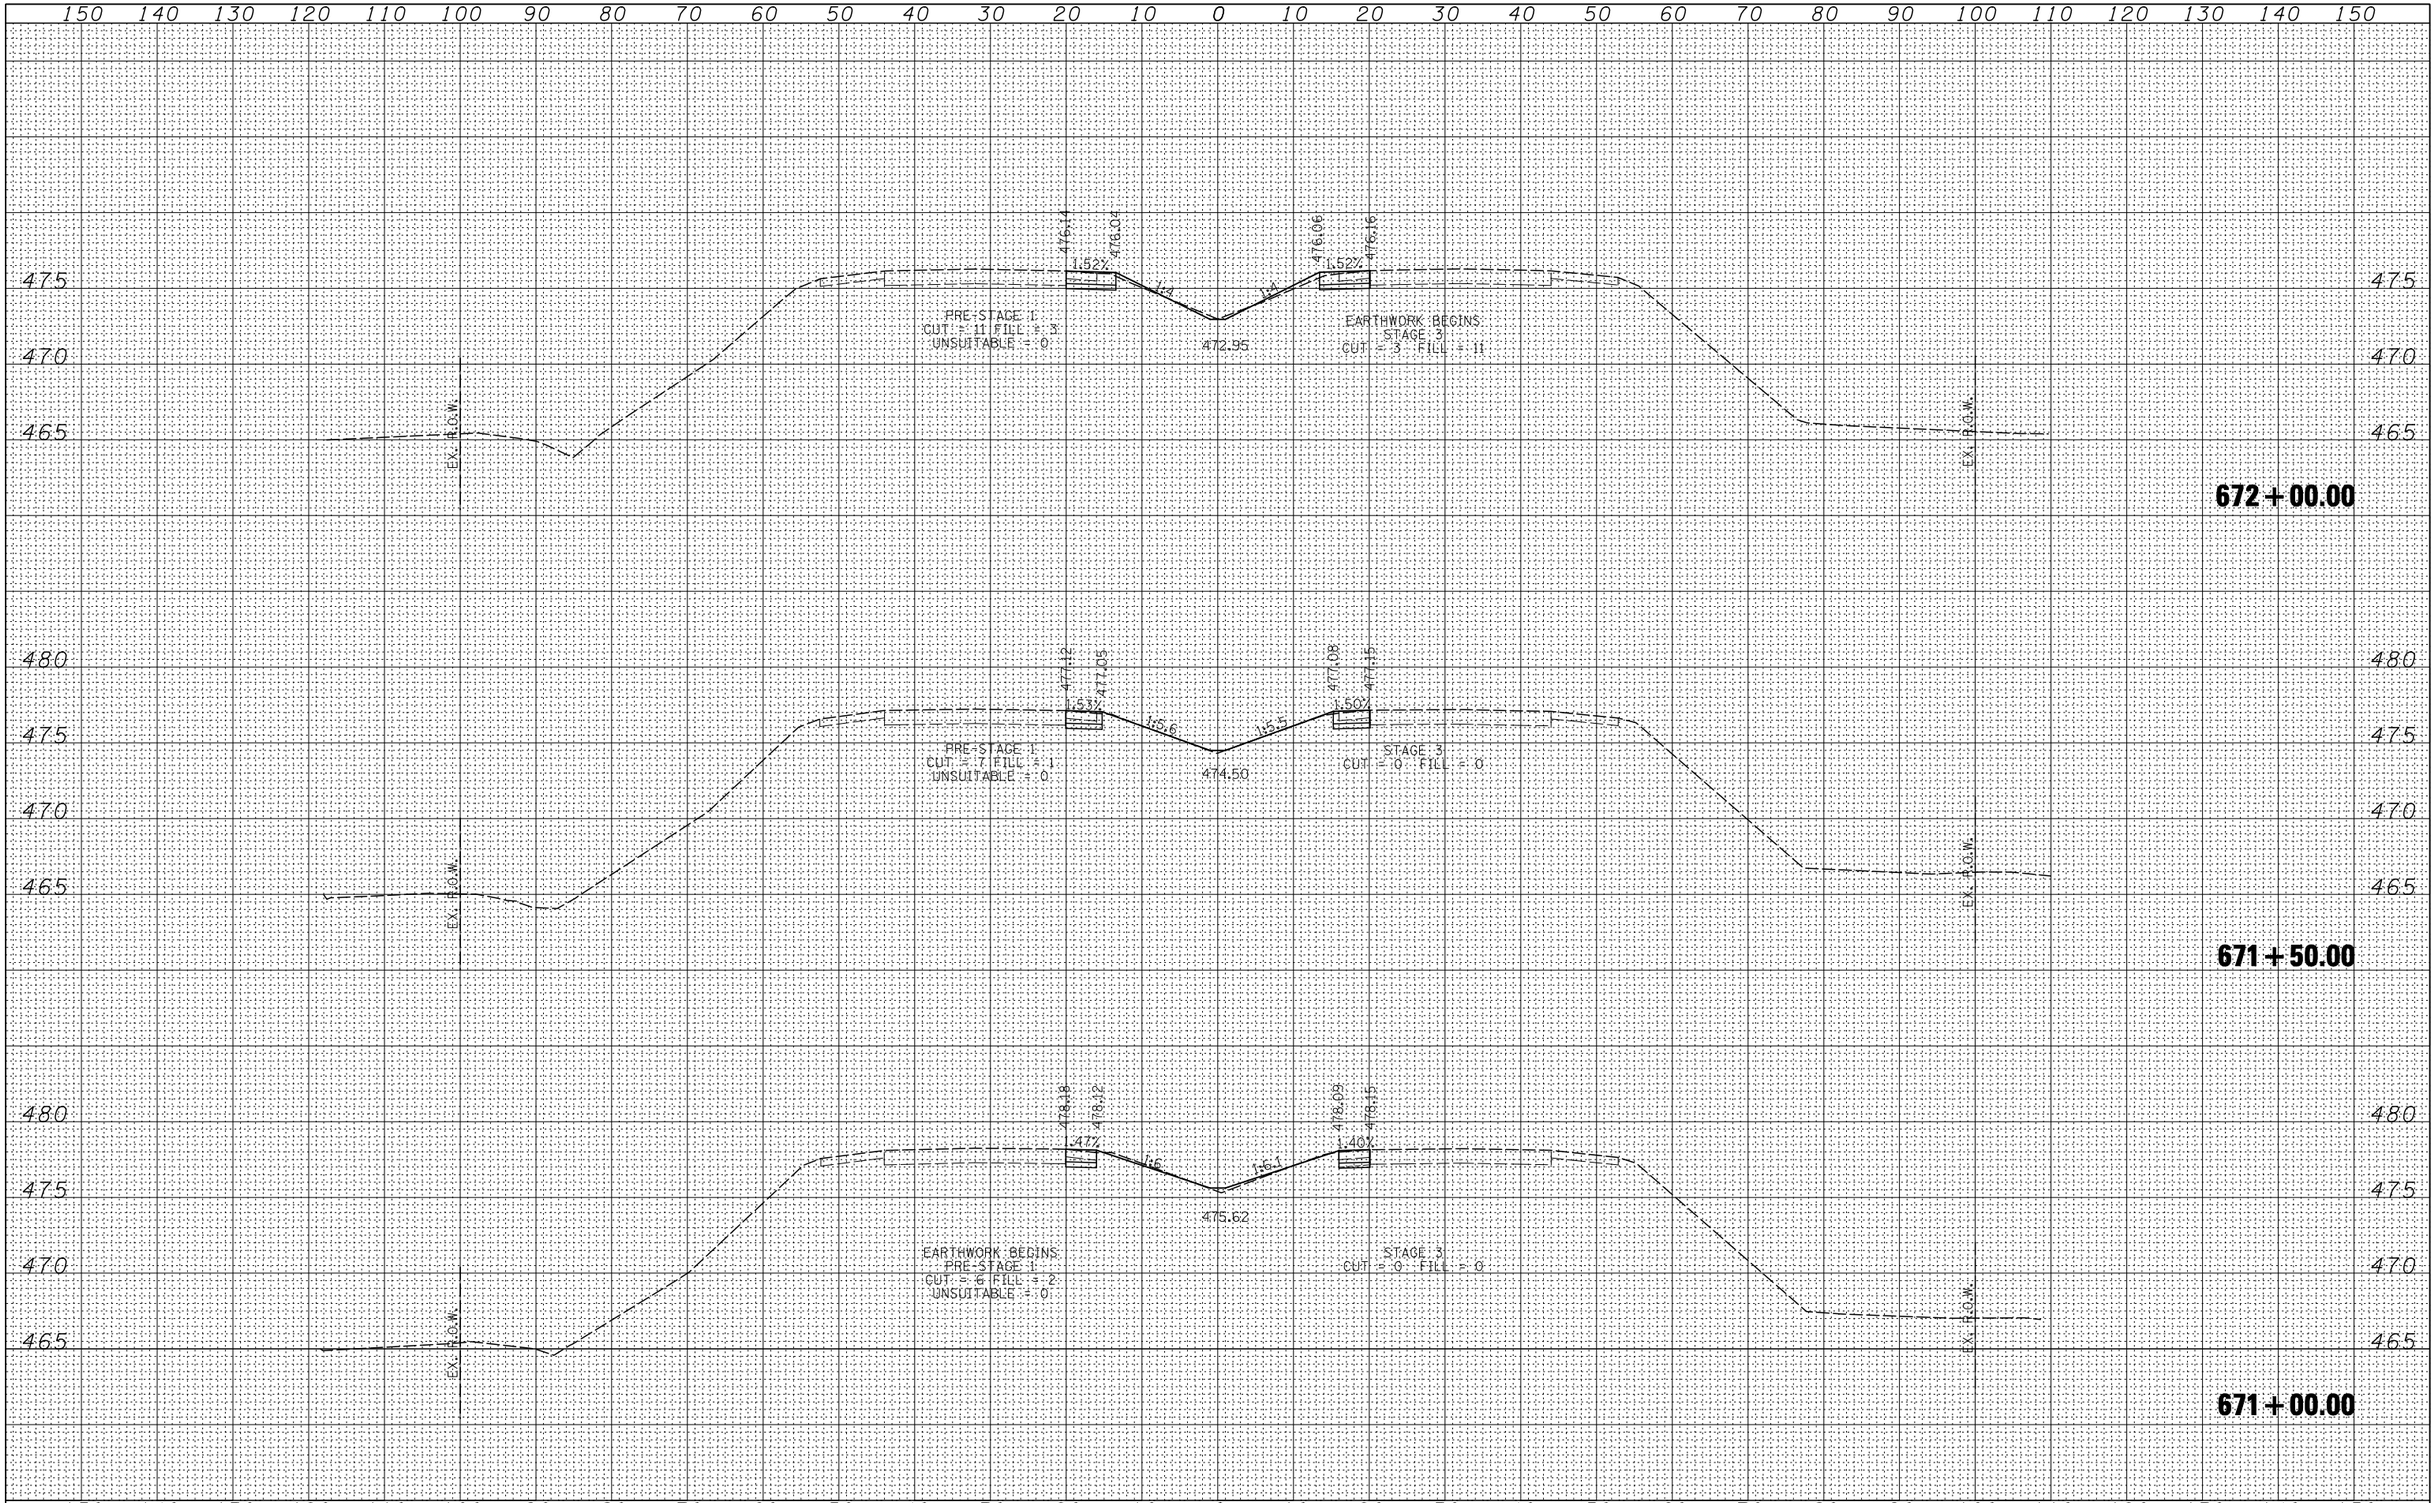

FINAL SURVEY		BY	DATE
NOTE BOOK	SURVEYED		
	PLOTTED		
	TEMPLATE		
	AREAS		
NO.	AREAS CHECKED		

ORIGINAL SURVEY		BY	DATE
NOTE BOOK	SURVEYED		
	PLOTTED		
	TEMPLATE		
	AREAS		
NO.	AREAS CHECKED		

FILE NAME = D876884-IL15-sht-xssht-MOT.dgn	USER NAME = thompsrd	DESIGNED - RDT	REVISED -
		DRAWN - RDT	REVISED -
	PLOT SCALE = 20.0000 ' / IN.	CHECKED - GC	REVISED -
	PLOT DATE = 10/20/2011	DATE - 10-19-11	REVISED -

STATE OF ILLINOIS
DEPARTMENT OF TRANSPORTATION

TEMPORARY CROSSOVERS CROSS SECTIONS

SCALE: | SHEET NO. 1 OF 20 SHEETS | STA. 671+00.00 TO STA. 672+00.00

F.A.P. RTE.	SECTION	COUNTY	TOTAL SHEETS	SHEET NO.
103	27-1-VHB-1	ST. CLAIR	277	49
		CONTRACT NO. 76884		

FED. ROAD DIST. NO. | ILLINOIS | FED. AID PROJECT