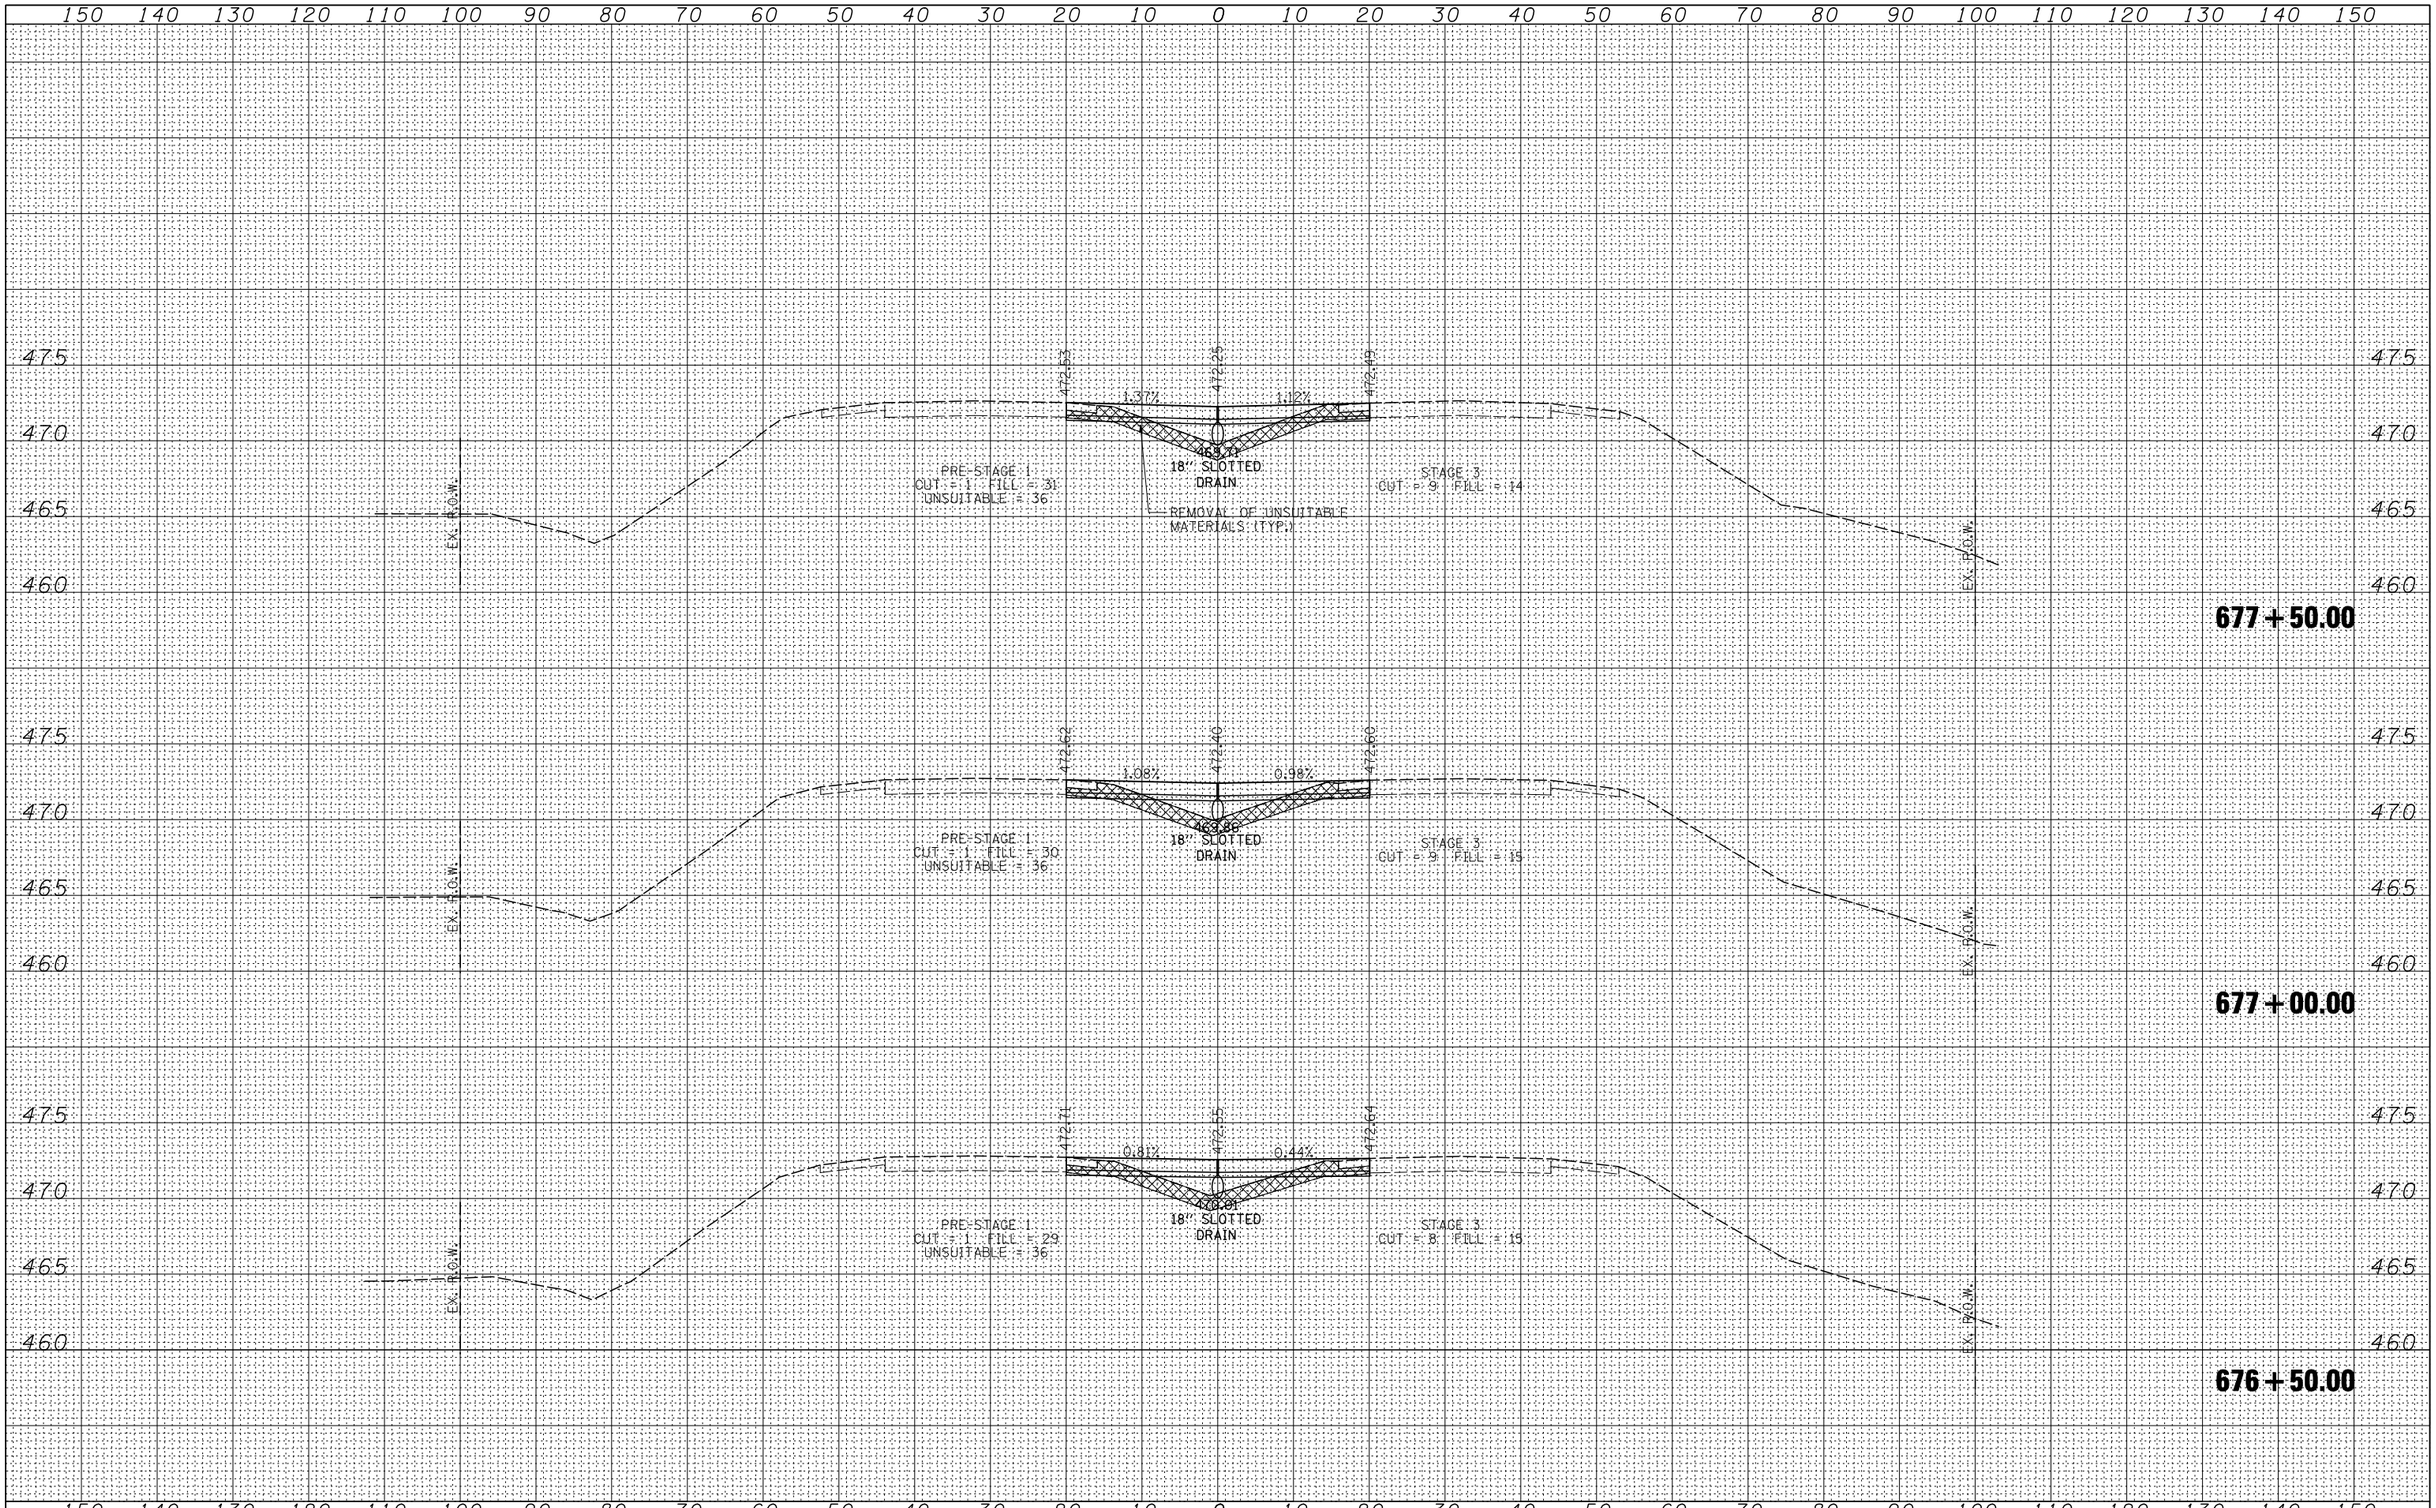


| FINAL SURVEY | | BY | DATE |
|---|---|---|---|
| NOTE BOOK | SURVEYED | | |
| | PLOTTED | | |
| | TEMPLATE | | |
| | AREAS | | |
| NO. | AREAS CHECKED | | |

| ORIGINAL SURVEY | | BY | DATE |
|---|---|---|---|
| NOTE BOOK | SURVEYED | | |
| | PLOTTED | | |
| | TEMPLATE | | |
| | AREAS | | |
| NO. | AREAS CHECKED | | |

| | | | |
|---|---|---|---|
| FILE NAME = D876884-IL15-sht-xssht-MOT.dgn | USER NAME = thompsrd | DESIGNED - RDT | REVISED - |
| | | DRAWN - RDT | REVISED - |
| | PLOT SCALE = 20.0000 ' / IN. | CHECKED - GC | REVISED - |
| | PLOT DATE = 10/20/2011 | DATE - 10-19-11 | REVISED - |

**STATE OF ILLINOIS**
**DEPARTMENT OF TRANSPORTATION**

**TEMPORARY CROSSOVERS CROSS SECTIONS**

SCALE: | SHEET NO. 5 OF 20 SHEETS | STA. 676+50.00 TO STA. 677+50.00

| F.A.P. RTE. | SECTION | COUNTY | TOTAL SHEETS | SHEET NO. |
|---|---|---|---|---|
| 103 | 27-1-VHB-1 | ST. CLAIR | 277 | 53 |
| | | CONTRACT NO. 76884 | | |

FED. ROAD DIST. NO. | ILLINOIS | FED. AID PROJECT