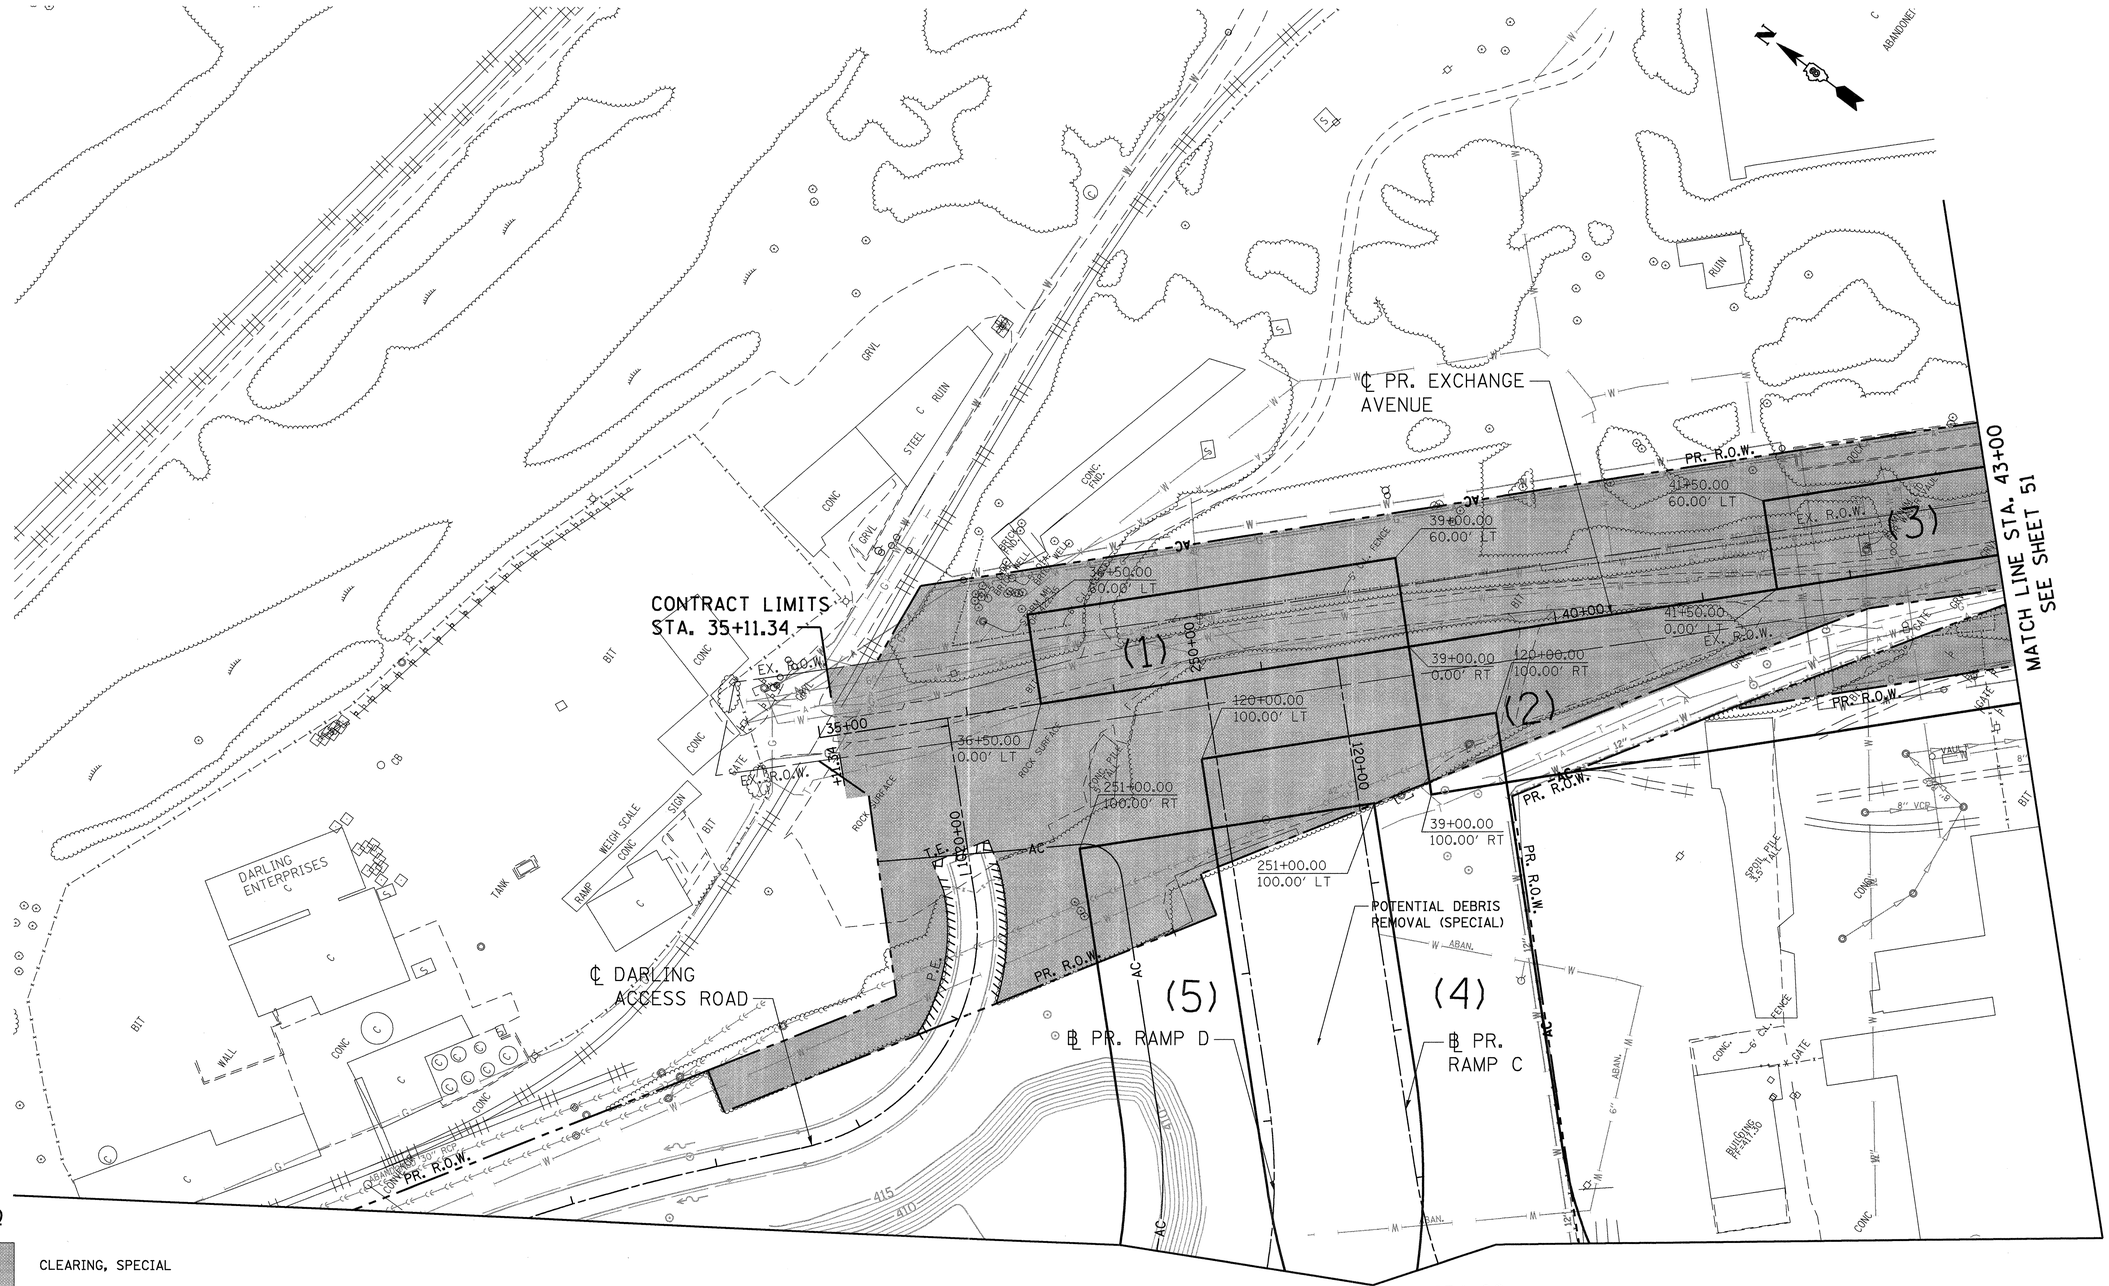

LEGEND

CLEARING, SPECIAL

(X) NON-SPECIAL WASTE DISPOSAL LIMITS. SEE SPECIAL PROVISIONS FOR CONTAMINANTS OF CONCERN.

FILE NAME = $FILEL$	USER NAME = $USER$	DESIGNED - JB	REVISED 1 ENTIRE SHEET JB 01/06/12	**STATE OF ILLINOIS DEPARTMENT OF TRANSPORTATION**	**PROPOSED EXCHANGE AVENUE CLEARING PLAN STA. 35+00 TO STA. 43+00**
TENG & ASSOCIATES, INC. ENGINEERS/ARCHITECTS/PLANNERS CHICAGO, ILLINOIS		DRAWN - MDN	REVISED -	PROPOSED RELOCATED IL ROUTE 3 INTERCHANGE	
	PLOT SCALE = $SCALE$	CHECKED - ACL	REVISED -		SCALE: 1"=50' / SHEET NO. 3 OF 7 SHEETS / STA. / TO STA.
	PLOT DATE = $DATE$	DATE - 10/21/11	REVISED -		

F.A.P. RTE.	SECTION	COUNTY	TOTAL SHEETS	SHEET NO.
998	82-2-1K	ST. CLAIR	353	50
		CONTRACT NO. 76E06		
FED. ROAD DIST. NO.	ILLINOIS	FED. AID PROJECT		

..\DBCONN-99-MOTIF.DGN,..\DBCONN-11-BORDER.DGN,..\DBCONN-11-MOTIF.DGN,..\DBCONN-11-LEGEND.DGN,..\DBCONN-11-LAYOUT.DGN,..\DBCONN-05-MOTIF.DGN
1-05-2012, 15:46:29 BONDHJ00 \\FS-0044\AMVAULT\D-TRANS.07\2202\20868-001\CIVIL\CAD\99 ALL CONTRACTS\CONN\SHEETS CONTRACT 11\DBCONN-11-SHT-HAZMAT1-S000.DGN