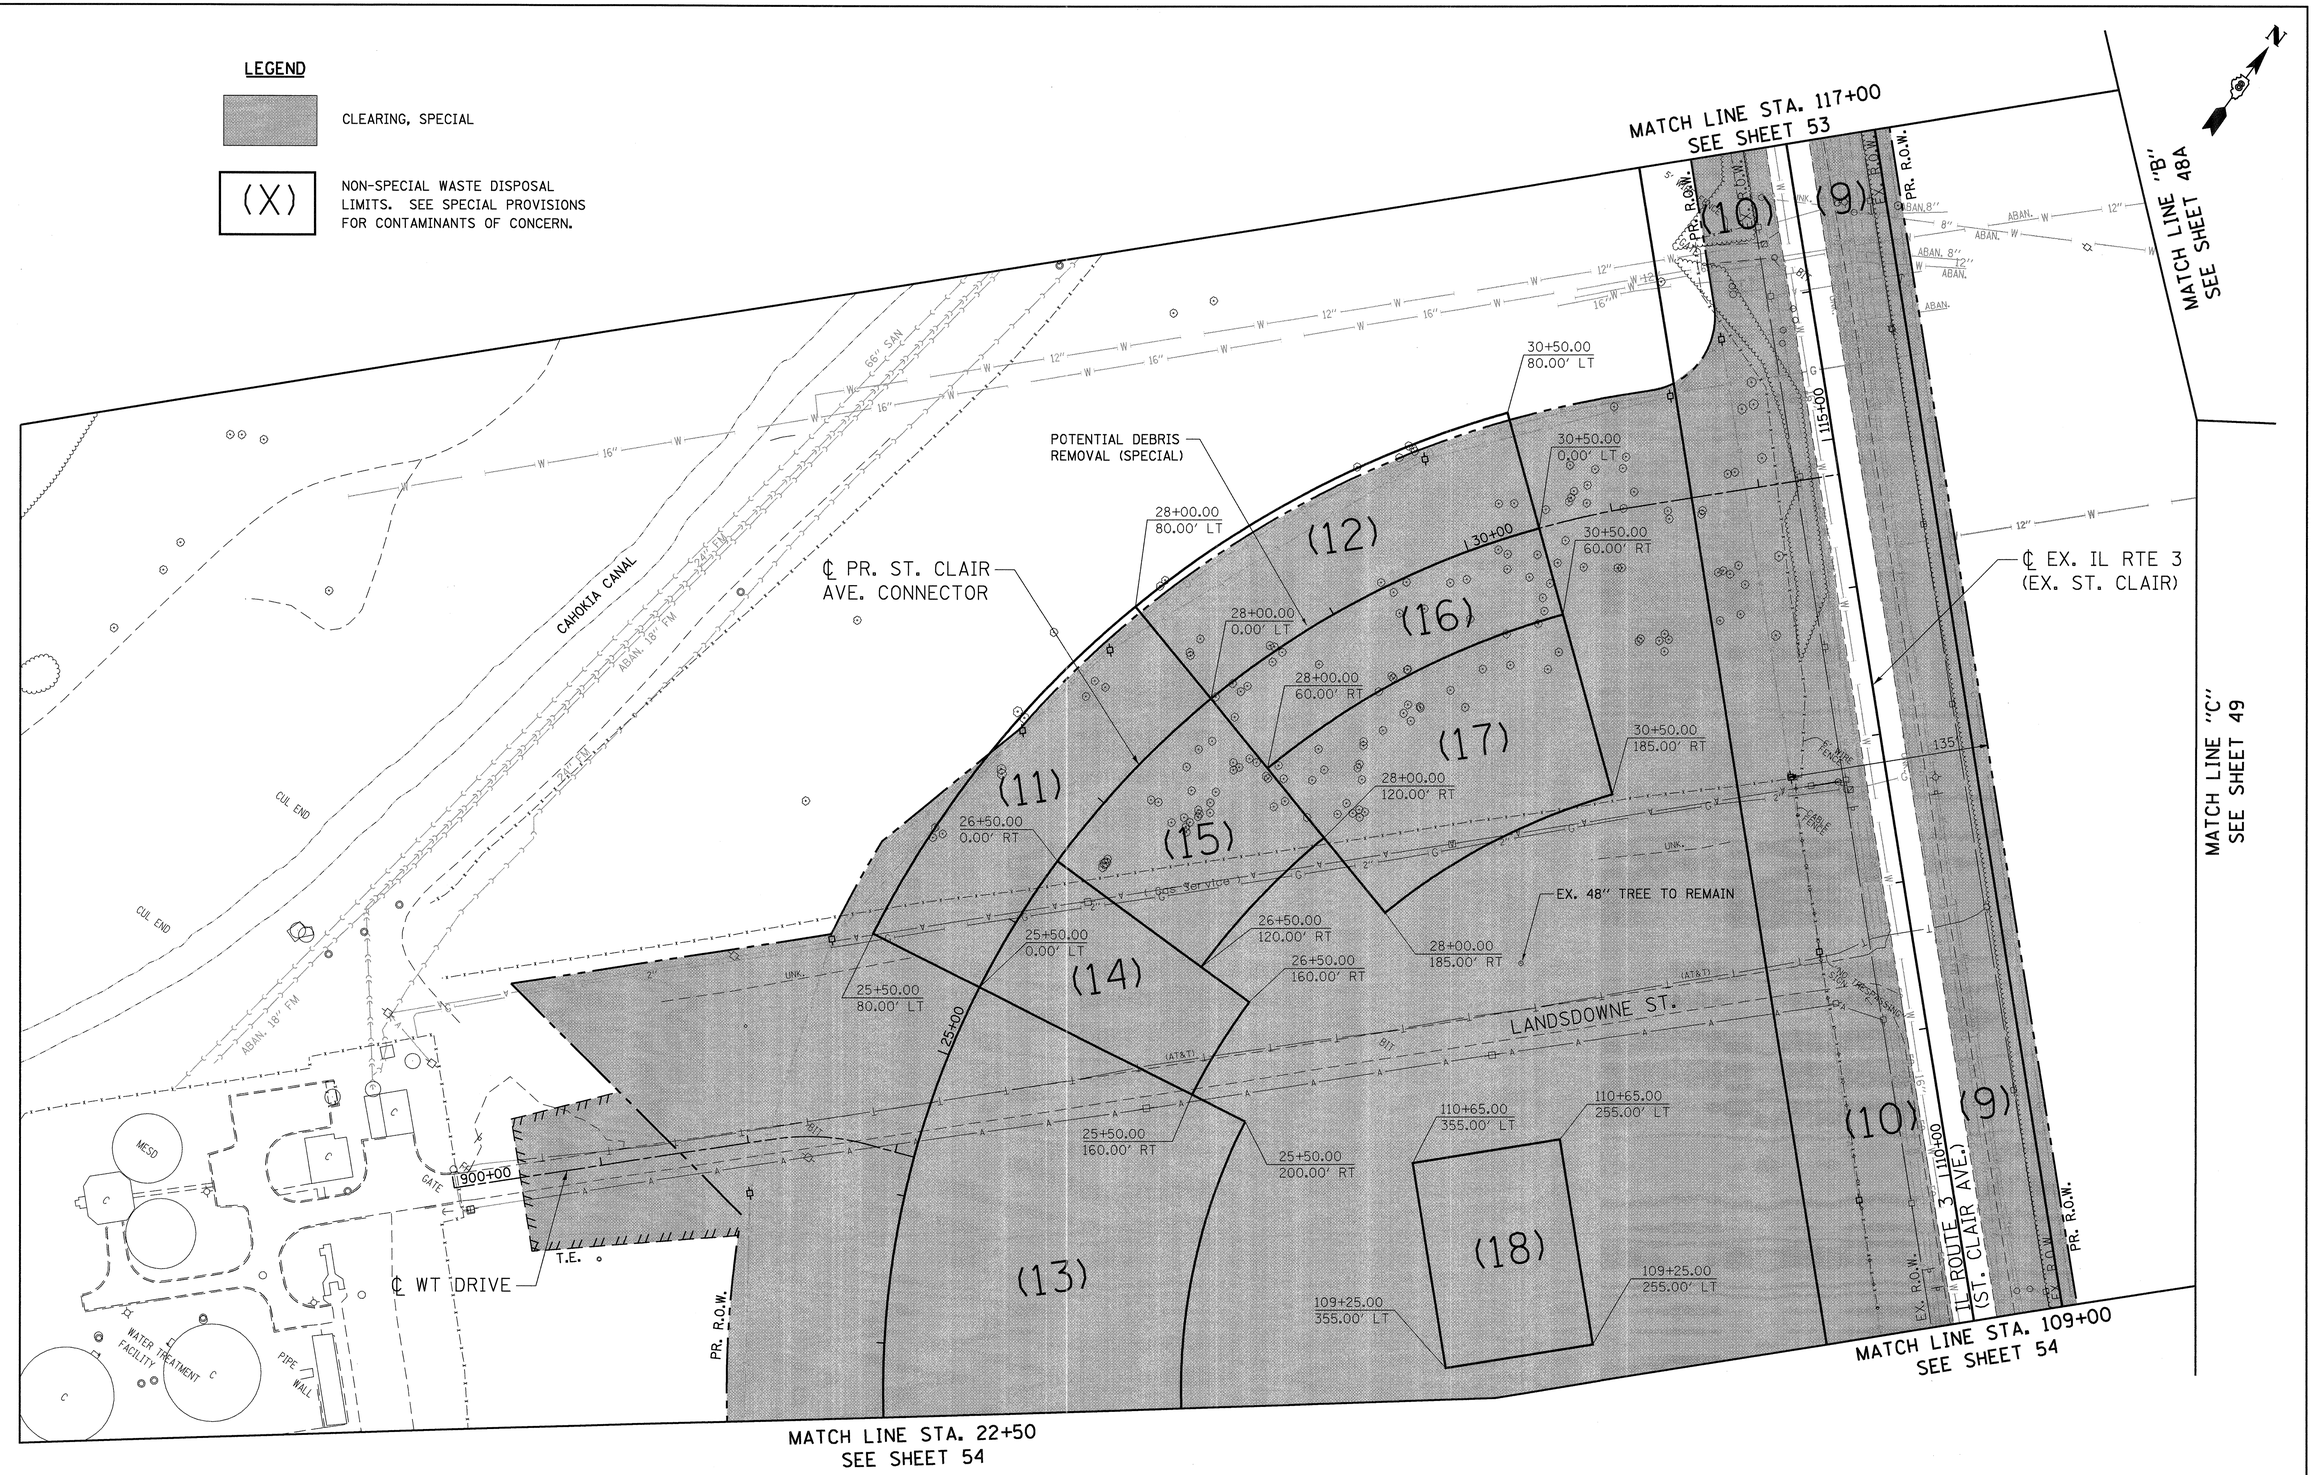

FILE NAME = $FILEL$	USER NAME = $USER$	DESIGNED - JB	REVISED ⚠ ENTIRE SHEET JB 01/06/12	STATE OF ILLINOIS DEPARTMENT OF TRANSPORTATION	PROPOSED CONNECTOR ROAD AND EXISTING ST. CLAIR AVENUE CLEARING PLAN STA. 109+00 TO STA. 117+00	F.A.P. RTE.	SECTION	COUNTY	TOTAL SHEETS	SHEET NO.
		DRAWN - MDN	REVISED -			998	82-2-1K	ST. CLAIR	353	53
TENG TENG & ASSOCIATES, INC. ENGINEERS/ARCHITECTS/PLANNERS CHICAGO, ILLINOIS	PLOT SCALE = $SCALE$	CHECKED - ACL	REVISED -	PROPOSED RELOCATED IL ROUTE 3 INTERCHANGE	SCALE: 1"=50' / SHEET NO. 6 OF 7 SHEETS / STA. TO STA.	CONTRACT NO. 76E06				
	PLOT DATE = $DATE$	DATE - 10/21/11	REVISED -			FED. ROAD DIST. NO.	ILLINOIS	FED. AID PROJECT		

\\DBCONN-99-MOTIF1.DGN,..\DBCONN-11-BORDER1.DGN,..\DBCONN-11-MOTIF1.DGN,..\DBCONN-11-LEGEND1.DGN,..\DBCONN-11-LAYOUT1.DGN,..\DBCONN-05-MOTIF1.DGN,..\DBCONN-06-MOTIF1.DGN
1:85-20'/2:15-4'/3: BENDNU30 \\CS-8844-VAN\WALL12'TRANS.27'\2222\28868-401\CIVIL\CADV9\ALL CONTRACTS\CONN\SHEETS CONTRACT 11\DBCONN-11-SHT-HAZMAT1-DETAIL.DGN