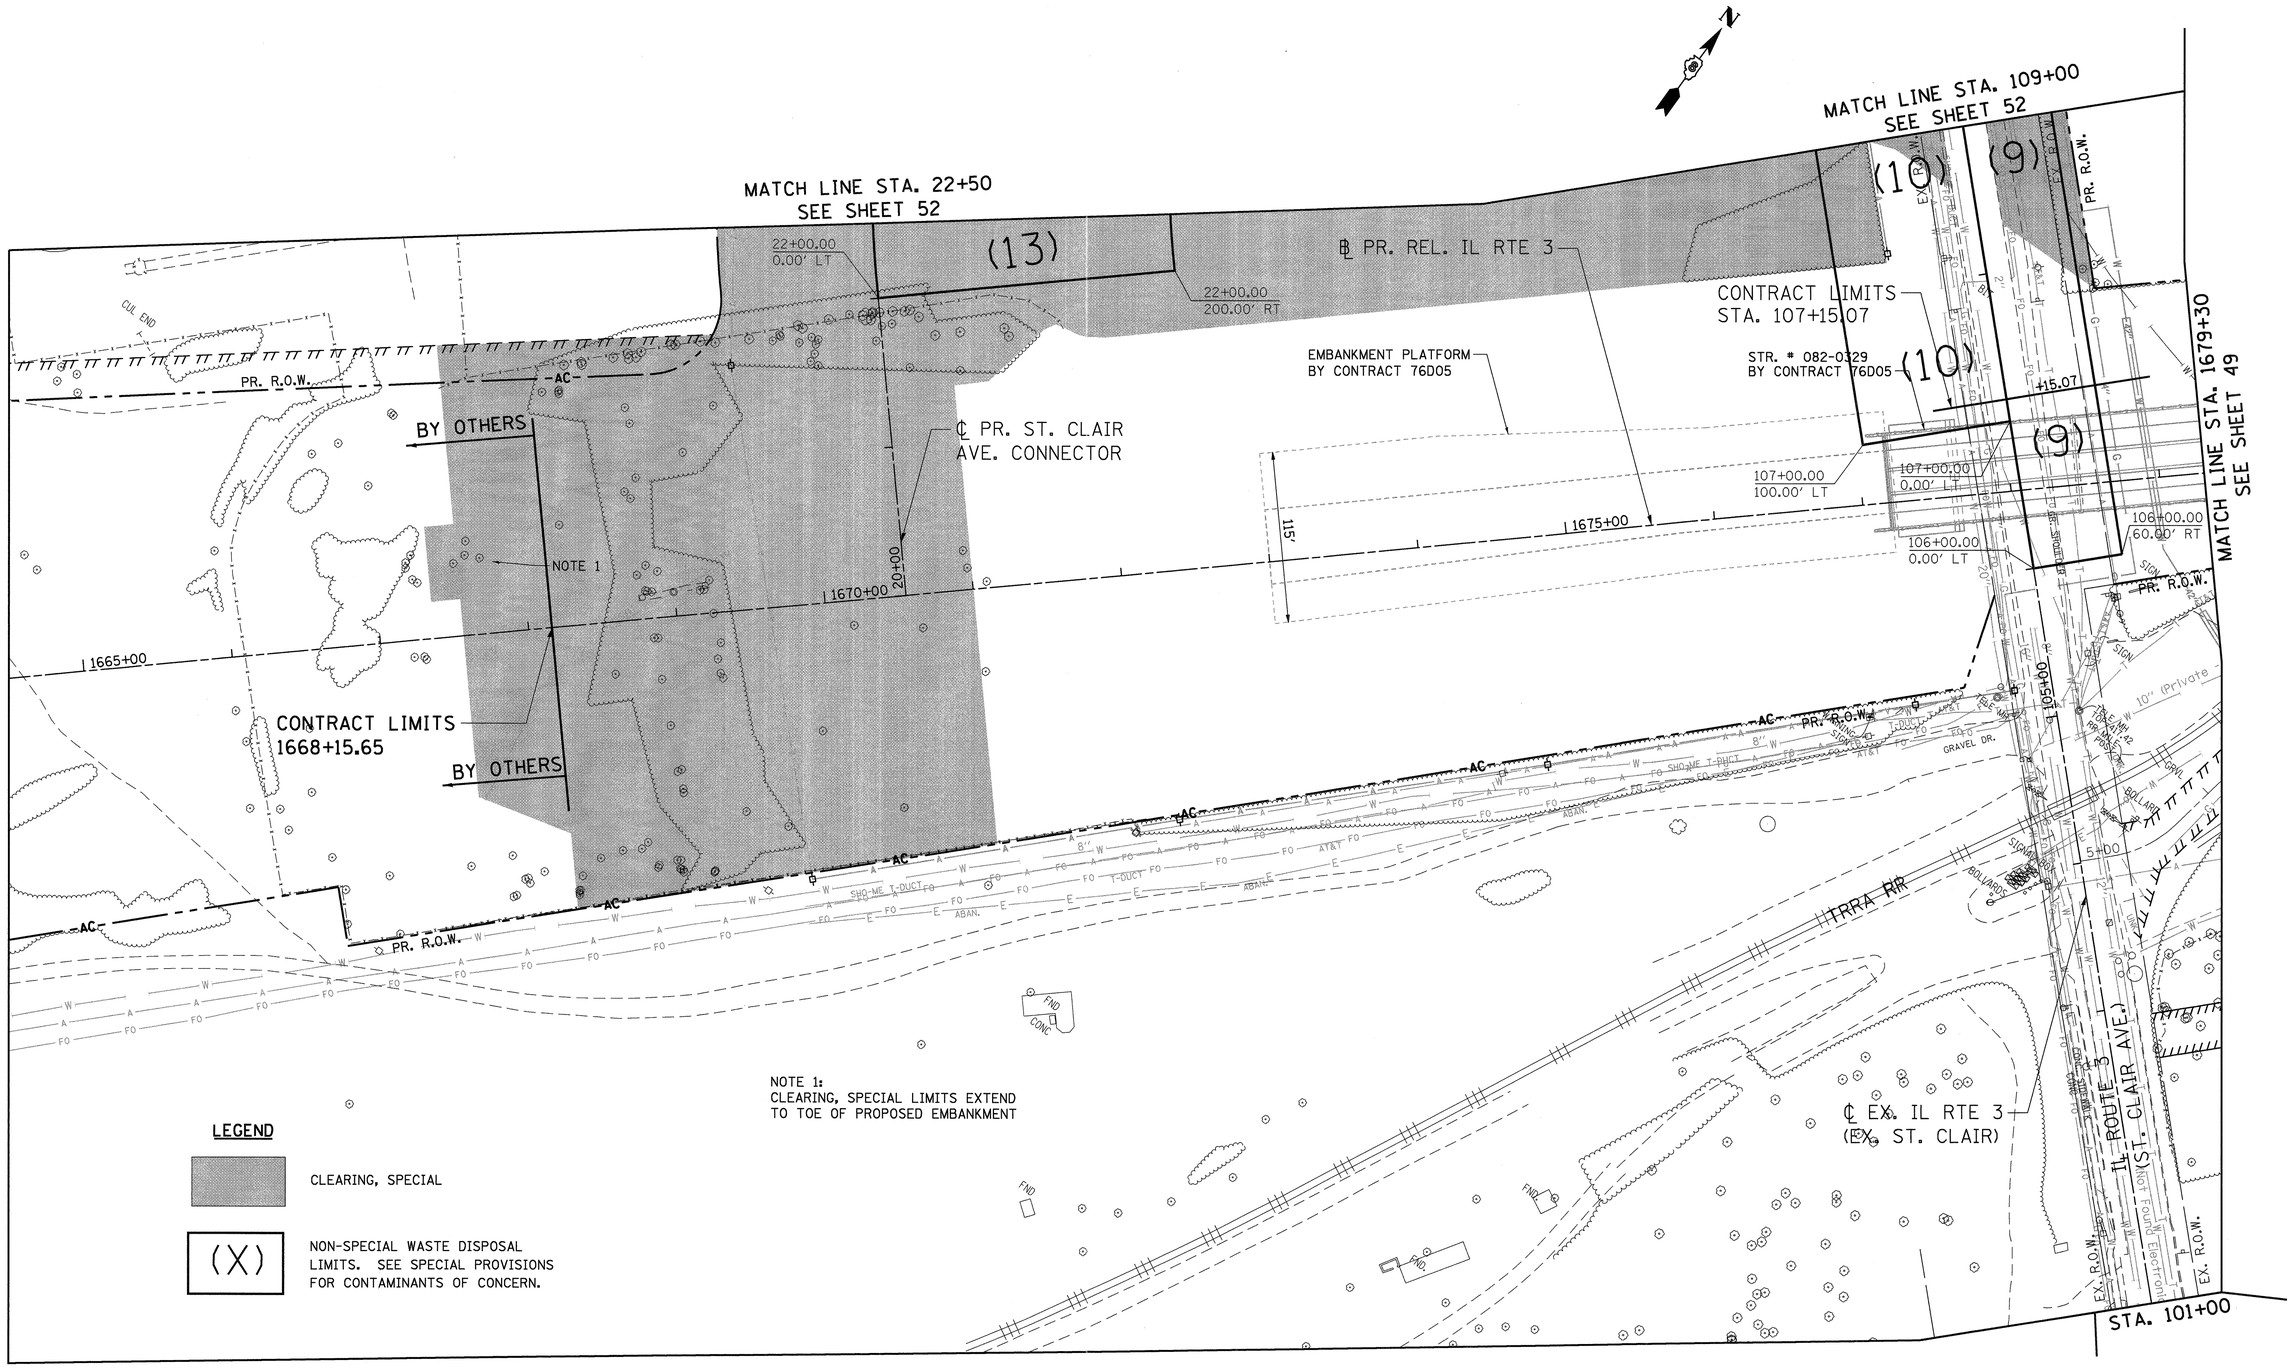

NOTE 1:
CLEARING, SPECIAL LIMITS EXTEND
TO TOE OF PROPOSED EMBANKMENT

LEGEND

CLEARING, SPECIAL

(X) NON-SPECIAL WASTE DISPOSAL LIMITS. SEE SPECIAL PROVISIONS FOR CONTAMINANTS OF CONCERN.

FILE NAME = $FILEL$	USER NAME = $USER$	DESIGNED - JB	REVISED ⚠ ENTIRE SHEET JB 01/06/12	STATE OF ILLINOIS DEPARTMENT OF TRANSPORTATION	PROPOSED RELOCATED ILLINOIS ROUTE 3 CLEARING PLAN STA. 1665+00 TO STA. 1679+30	F.A.P. RTE.	SECTION	COUNTY	TOTAL SHEETS / SHEET NO.
TENG TENG & ASSOCIATES, INC. ENGINEERS/ARCHITECTS/PLANNERS CHICAGO, ILLINOIS		DRAWN - MDN	REVISED -			998	82-2-1K	ST. CLAIR	353 / 54
	PLOT SCALE = $SCALE$	CHECKED - ACL	REVISED -	PROPOSED RELOCATED IL ROUTE 3 INTERCHANGE				CONTRACT NO. 76E06	
	PLOT DATE = $DATE$	DATE - 10/21/11	REVISED -		SCALE: 1"=50' / SHEET NO. 7 OF 7 SHEETS / STA. TO STA.	FED. ROAD DIST. NO.	ILLINOIS	FED. AID PROJECT	

$DGNPLUD \\FS-80W4-VAV\VAL1\P-TRANS_87\22082-08B\CITIL\CAD191 ALL CONTRACTS\DGN SHEETS\CONTRACT 11\D8CDNN-11-SHT-HWZKR11-1665WB.DGN
1:#5-2012,15:46:01 ..\D8CDNN-99-MOTIF1.DGN,..\D8CDNN-11-BORDER.DGN,..\D8CDNN-11-MOTIF1.DGN,..\D8CDNN-11-LEGEND1.DGN,..\D8CDNN-11-LAYOUT1.DGN,..\D8CDNN-95-MOTIF1.DGN,..\D8CDNN-96-MOTIF1.DGN,..\D8CDNN-98-MOTIF1.DGN,..\D8CDNN-10-MOTIF1.DGN