FINAL SURVEY	NOTE BOOK	NO.
SURVEYED		BY
PLOTTED		
DRAWN		
TRACED		
AREAS		DATE
AREAS CHECKED		

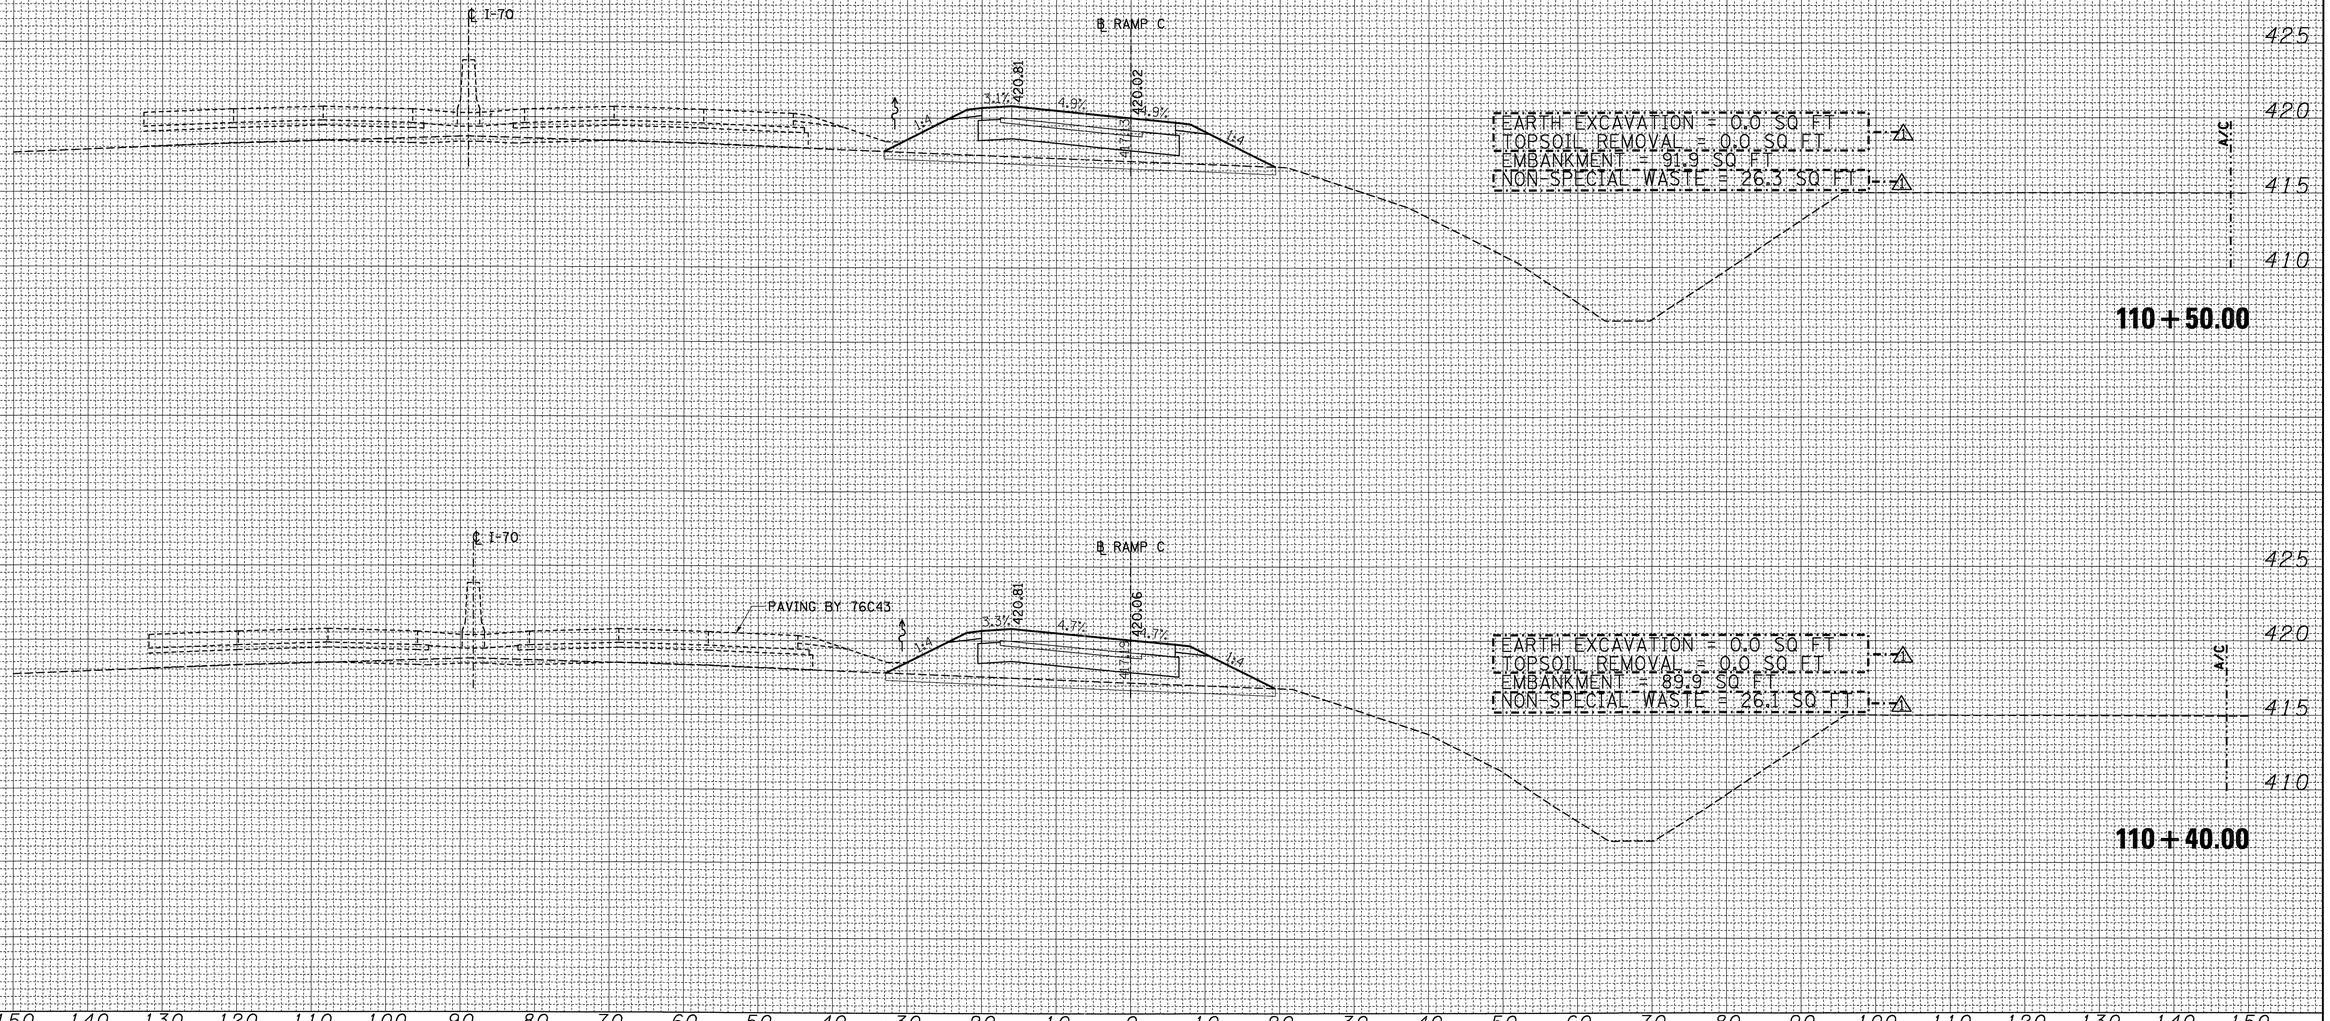

ORIGINAL SURVEY	NOTE BOOK	NO.
SURVEYED		BY
PLOTTED		
DRAWN		
TRACED		
AREAS		DATE
AREAS CHECKED		

FILE NAME = $FILEL$	USER NAME = $USER$	DESIGNED - JB	REVISED ⚠ - 01/06/2012 JB
		DRAWN - AG	REVISED -
	PLOT SCALE = $SCALE$	CHECKED - ACL	REVISED -
	PLOT DATE = $DATE$	DATE - 10/21/11	REVISED -

STATE OF ILLINOIS
DEPARTMENT OF TRANSPORTATION

CROSS-SECTIONS
RAMP C

SCALE: | SHEET NO. OF SHEETS | STA. 110+40.00 TO STA. 110+50.00

F.A. RTE.	SECTION	COUNTY	TOTAL SHEETS	SHEET NO.
998	82-2-1K	ST. CLAIR	353	277
		CONTRACT NO. 76E06		
	ILLINOIS	FED. AID PROJECT		