


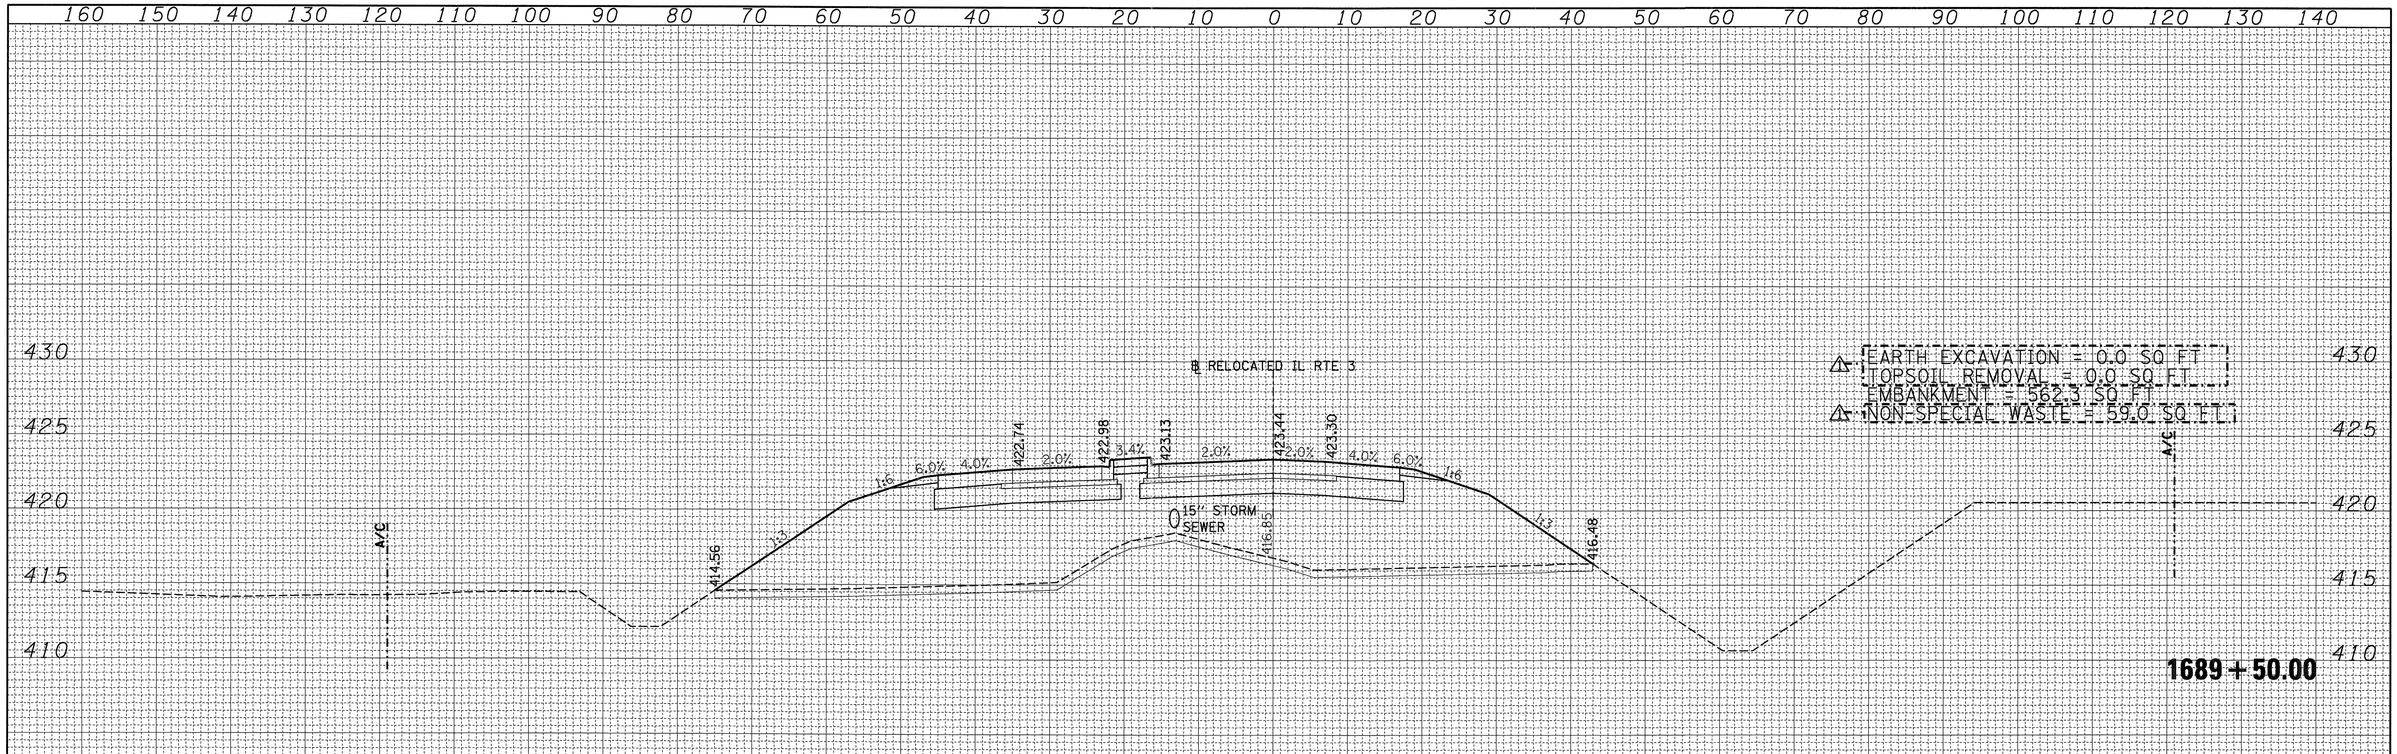


| FINAL SURVEY | BY | DATE |
|---|---|---|
| SURVEYED | | |
| PLOTTED | | |
| TEMPLATE | | |
| AREAS | | |
| AREAS CHECKED | | |
| NOTE BOOK NO. | | |

| ORIGINAL SURVEY | BY | DATE |
|---|---|---|
| SURVEYED | | |
| PLOTTED | | |
| TEMPLATE | | |
| AREAS | | |
| AREAS CHECKED | | |
| NOTE BOOK NO. | | |

| | | | |
|---|---|---|---|
| FILE NAME = $FILEL$ | USER NAME = $USER$ | DESIGNED - JB | REVISED 1 - 01/06/2012 JB |
| | | DRAWN - AG | REVISED - |
| | PLOT SCALE = $SCALE$ | CHECKED - ACL | REVISED - |
| | PLOT DATE = $DATE$ | DATE - 10/21/11 | REVISED - |

**STATE OF ILLINOIS**
**DEPARTMENT OF TRANSPORTATION**

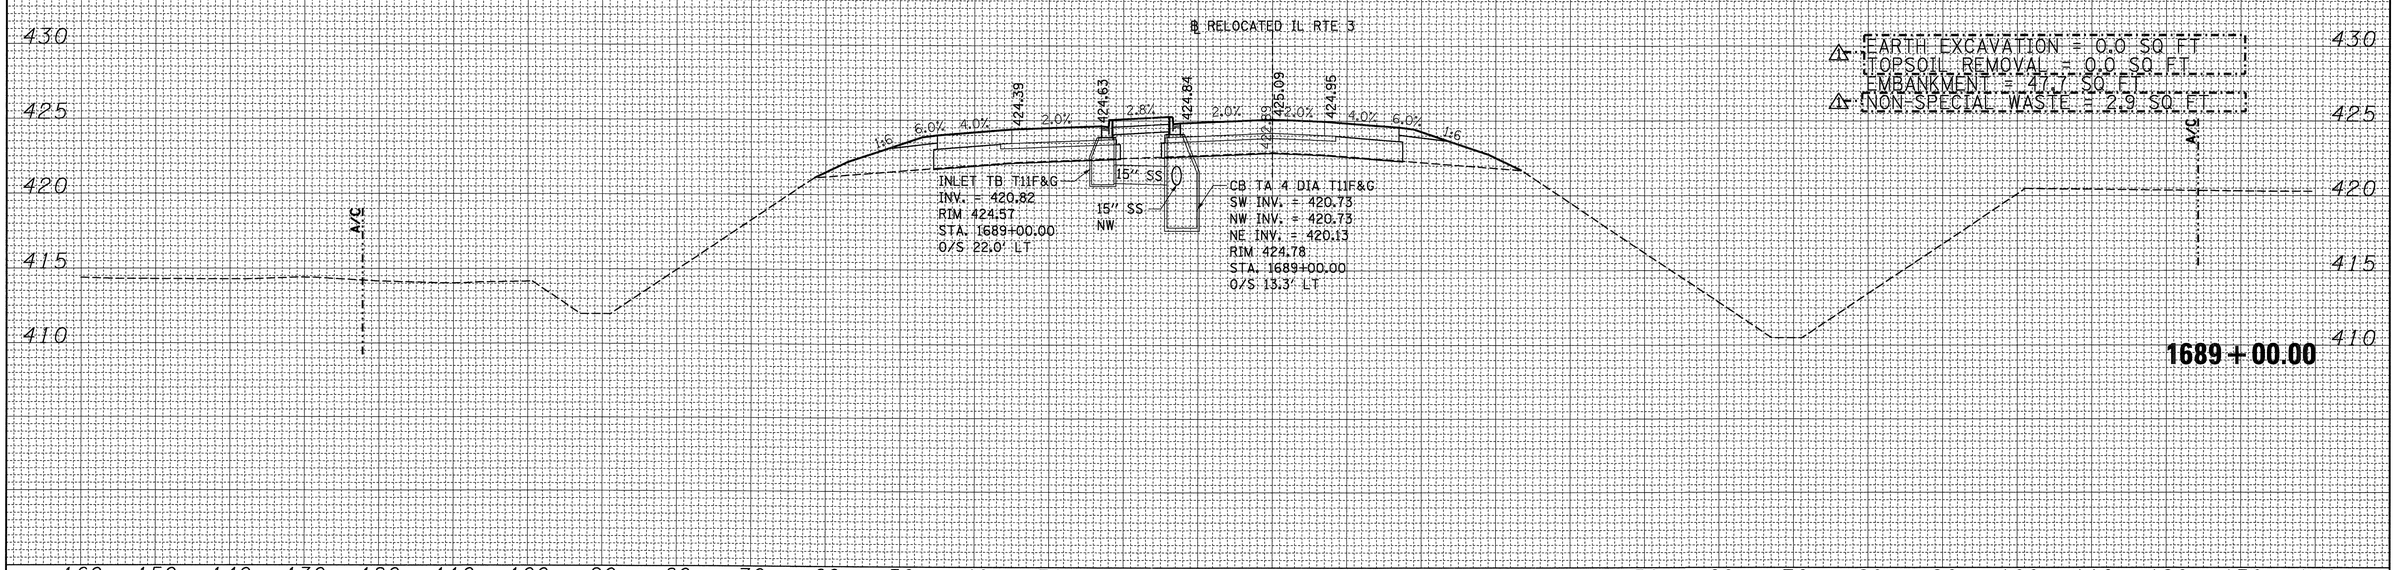**CROSS SECTIONS**
**RELOCATED IL ROUTE 3**

SCALE: | SHEET NO. OF SHEETS | STA. 1689+00.00 TO STA. 1689+50.00

| F.A. RTE. | SECTION | COUNTY | TOTAL SHEETS | SHEET NO. |
|---|---|---|---|---|
| 998 | 82-2-1K | ST. CLAIR | 353 | 310 |

CONTRACT NO. 76E06

ILLINOIS FED. AID PROJECT